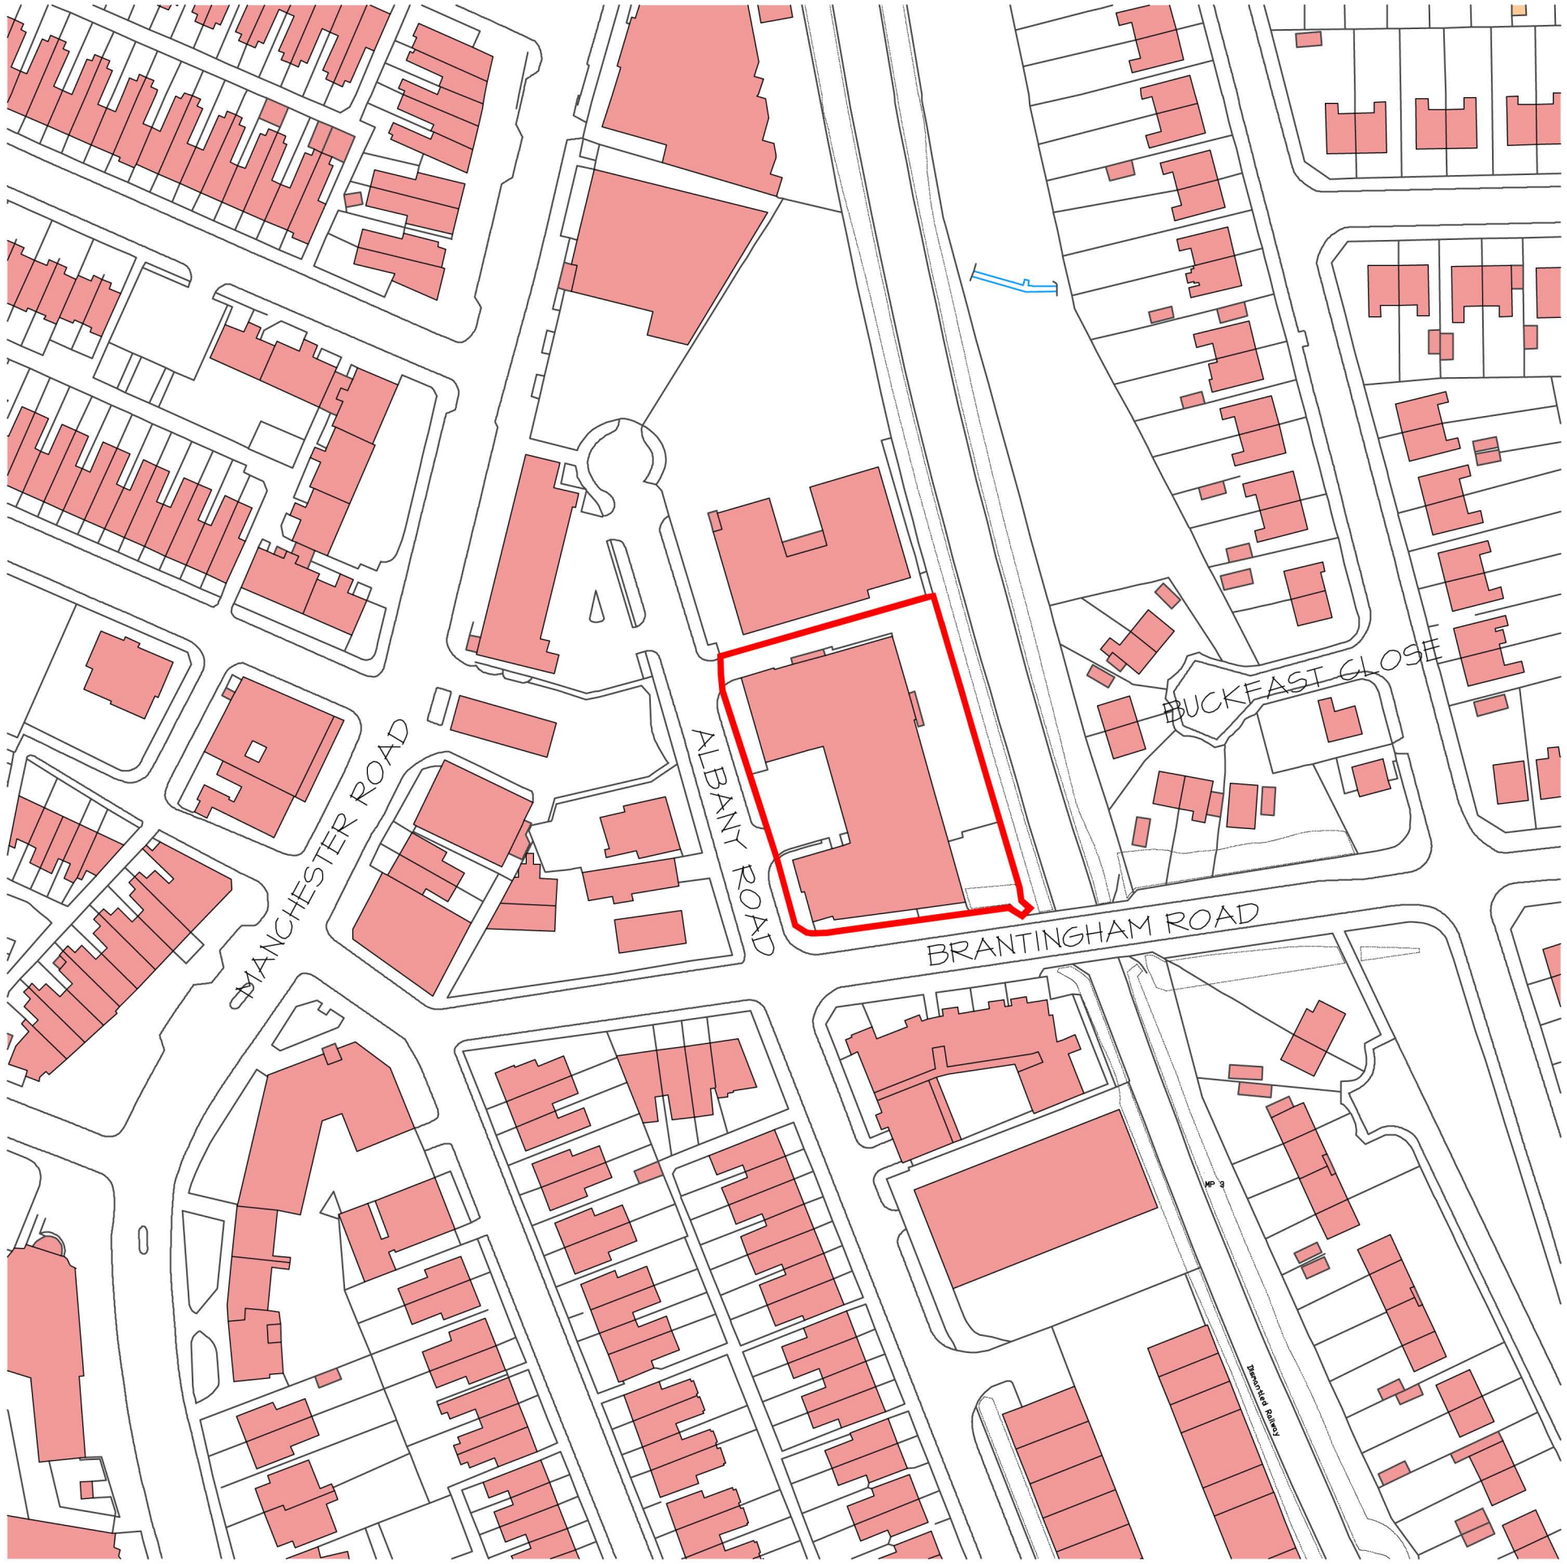


REVISIONS

Rev.	Date	By

N

SUNPATH

ALL DIMENSIONS TO BE CHECKED ON SITE
WORK TO FIGURED DIMENSIONS ONLY
REPORT DISCREPANCIES TO THE ARCHITECT
AT ONCE BEFORE PROCEEDING
COPYRIGHT ACT APPLIES

THE PLANNING BUREAU LIMITED
Town Planners • Architects

G. L. Day B.Sc., B.Arch., R.I.B.A.
Design Director

York
Tel: 01904 528822

Altrincham
Tel: 0161 927 7801

Client

McCarthy & Stone
Retirement Lifestyles Ltd

Project Title

Retirement Living Housing
Albany Road
CHORLTON-CUM-HARDY

Drawing Title

LOCATION PLAN

Scale 1:1250@A3	Date Nov 2010
Drawn NMW	Checked
Drawing No.	Rev.
1724-2-01	

CAD plot date: 25 May 2012 - 10:53am