Do not scale this drawing. All Dimensions must be checked on site. This drawing and all details contained hereon are copyright and must not be reproduced without written permission from Property Tectonics.

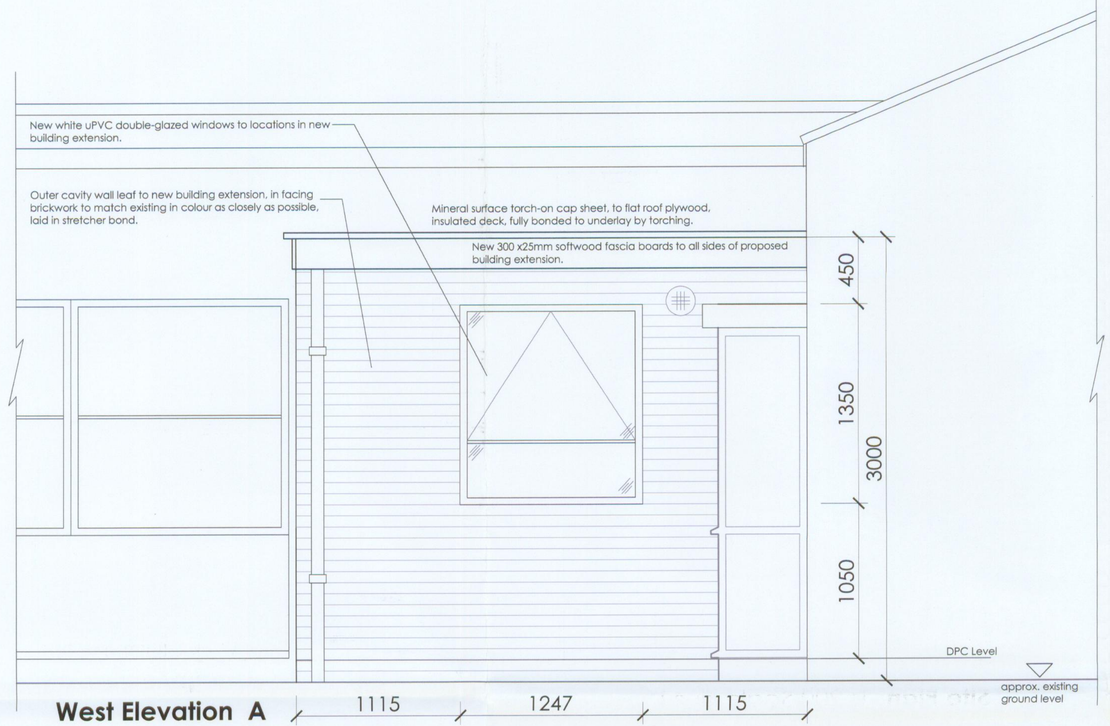


**West Elevation A**
1: 20 Scale @ A1

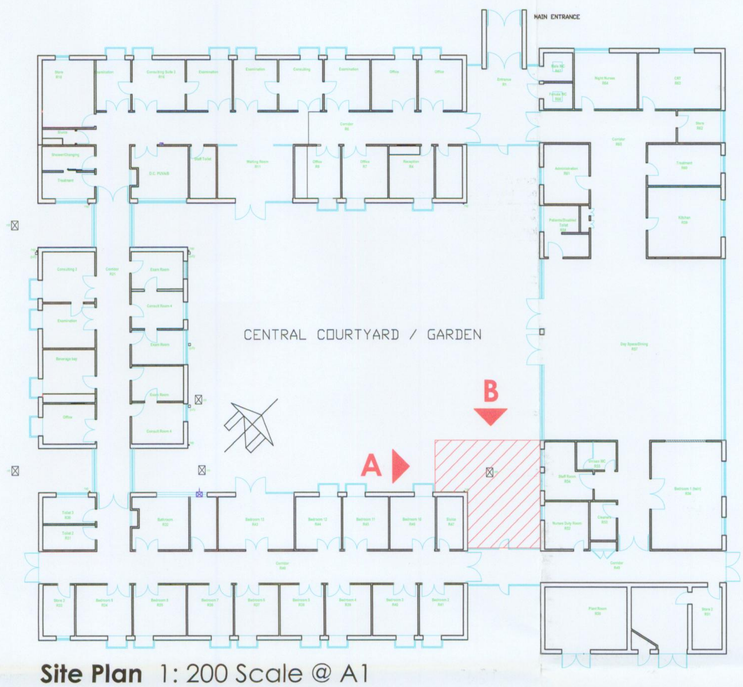


**Site Plan** 1: 200 Scale @ A1

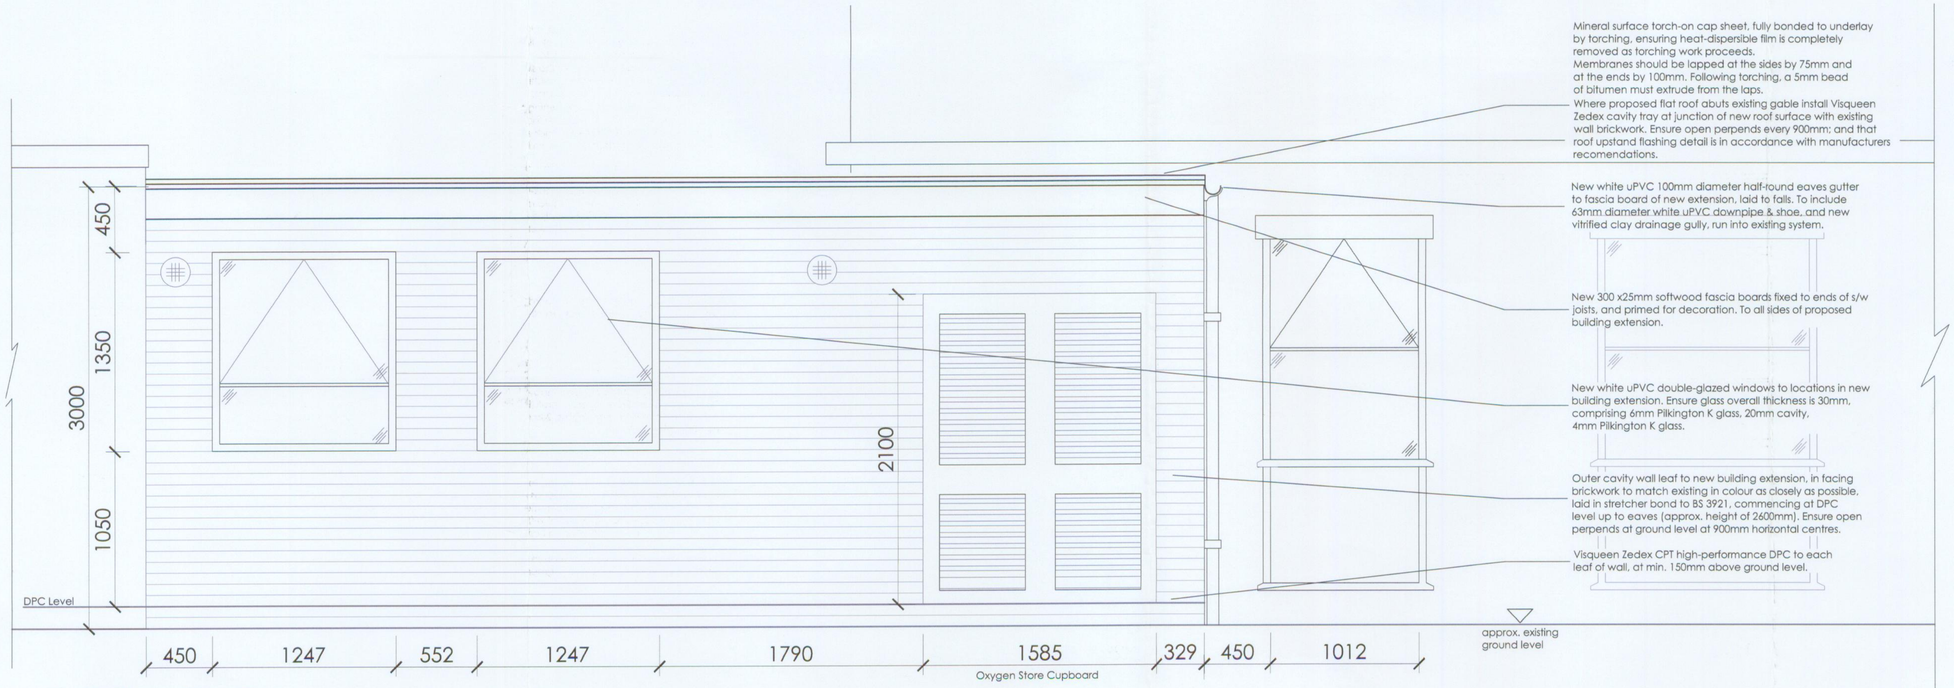


**North Elevation B**
1: 20 Scale @ A1

PLANNING
ACK'D
REPLIED
RECD - 7 MAY 2008

| | INIT. | DATE |
|---|---|---|
| M | | |
| M | | |
| M | | |
| REVISIONS | | |

PROPERTY TECTONICS
MANCHESTER
HEYWOOD HALL, BOLTON ROAD
PENDLEBURY, M27 8UX
Telephone: 0161 794 9977 Facsimile: 0161 794 9988

JOB TITLE
**Buccleuch Lodge Refurbishment**
**Withington Hospital**
Elizabeth Slinger Lane
Manchester M20 2XA

DRAWING TITLE
**Day Care Unit**
**Proposed Extension Layout**

**Elevations A & B**

| | | | |
|---|---|---|---|
| DATE | *05/02/08* | DRAWN | *DD* |
| SCALE | *1:20 @ A1* | CHECKED | |

| DRAWING NUMBER | REVISION |
|---|---|
| *J6184.04* | / |