
DO NOT SCALE - ALL CHANGES TO BE DONE ON CAD

REV	DATE	DESCRIPTION	APPROVED
A	20/03/2008	Planning Drawing	-
B	02/07/2008	Planning Drawing	-

Portland Street Elevation. Scale 1:100
Signs N7, P3

N7 Premier Inn

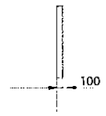

P3







PLANNING
ACK'D
REPLIED
RECD 2 4 JUL 2008
ACTION

Suspended sign, single 24mm panel with 3mm lettering and logo applied.
Spot light illuminated, 50W directed at sign.

Fully formed de-scaled stainless steel letters finished purple with internal low energy white LED illumination
Letters are white face illuminated - 40W output - see DWG 268-102-B (no reverse halo glow)

ENDPOINT LTD.
165 TOWER BRIDGE ROAD
LONDON SE1 3LW

TEL: 020 7089 2670
FAX. 020 7089 2671
www.endpoint.co.uk

Endpoint

TITLE: 268 : Manchester CC Portland St - Front Elevation Portland St Sign N7/P3

MATERIAL				SHRINKAGE	
FINISH		GENERAL WALL		GENERAL DRAFT	
DRAWN BY	G.Knight	CHECKED		SCALE	1:100 @ A3

THIS DRAWING IS NOT TO BE USED FOR MANUFACTURE WITHOUT THE EXPRESS WRITTEN APPROVAL OF THE CLIENT

© ENDPOINT LTD CONFIDENTIAL UNAUTHORISED COPYING DISCUSSION & DISTRIBUTION PROHIBITED

THIRD ANGLE PROJECTION

TOLERANCES UNLESS OTHERWISE STATED
0 ±0.5
0.0 ±0.1
0.00 ±0.05

ALL DIMENSIONS IN mm

DRG No. **268-103-B**

DO NOT SCALE - ALL CHANGES TO BE DONE ON CAD

REV	DATE	DESCRIPTION	APPROVED
A	20/03/2008	Planning Drawing	-
B	02/07/2008	Planning Drawing	-

Corner Elevation. Scale 1:100
Sign P1

150

Sign P1



Fully formed de-scaled stainless steel letters finished purple with internal low energy white LED illumination
Letters are white face illuminated with reverse purple halo - 70W output - see DWG 268-103-B

ENDPOINT LTD.
165 TOWER BRIDGE ROAD
LONDON SE1 3LW

TEL 020 7089 2670
FAX. 020 7089 2671
www.endpoint.co.uk

THIS DRAWING IS NOT TO BE USED FOR MANUFACTURE WITHOUT THE EXPRESS WRITTEN APPROVAL OF THE CLIENT

©ENDPOINT LTD CONFIDENTIAL UNAUTHORISED COPYING, DISCUSSION & DISTRIBUTION PROHIBITED

TITLE: 268 : Manchester CC Portland St - Corner Elevation Sign P1

MATERIAL				SHRINKAGE	
FINISH		GENERAL WALL		GENERAL DRAFT	
DRAWN BY	G Knight	CHECKED		SCALE	1:100 @ A3

THIRD ANGLE PROJECTION

TOLERANCES UNLESS OTHERWISE STATED
0 ±0.5
0.0 ±0.1
0.00 ±0.05

ALL DIMENSIONS IN mm

DRG No. **268-101-B**


DO NOT SCALE - ALL CHANGES TO BE DONE ON CAD

REV	DATE	DESCRIPTION	APPROVED
A	20/03/2008	Planning Drawing	-
B	02/07/2008	Planning Drawing	-

Corner Elevation. Scale 1:100
Sign P1

Sign P1

150

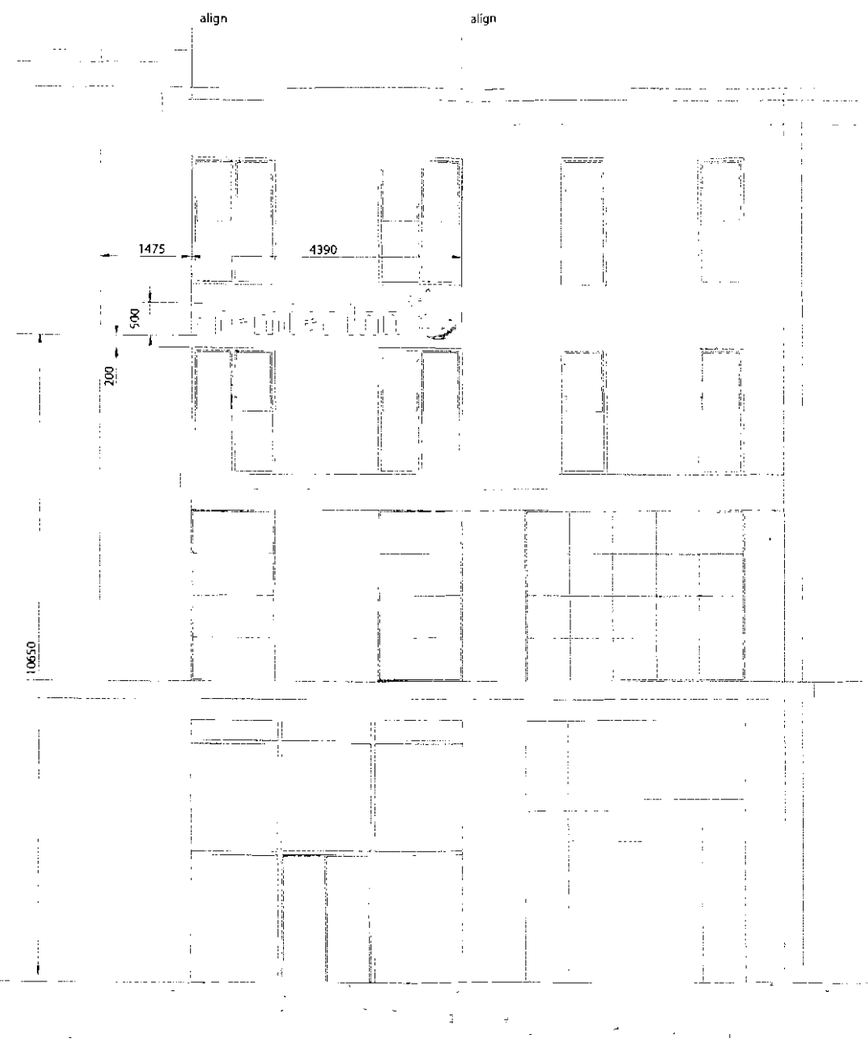

Fully formed de-scaled stainless steel letters finished purple with internal low energy white LED illumination
Letters are white face illuminated with reverse purple halo - 70W output - see DWG 268-103-B

PLANNING
ACK'D
REPLIED
REC'D 12 JUN
M
M
FOR ACTION

ENDPOINT LTD.
165 TOWER BRIDGE ROAD
LONDON SE1 3LW

TEL: 020 7089 2670
FAX: 020 7089 2671
www.endpoint.co.uk

THIS DRAWING IS NOT TO BE USED FOR MANUFACTURE WITHOUT THE EXPRESS WRITTEN APPROVAL OF THE CLIENT

© ENDPOINT LTD CONFIDENTIAL UNAUTHORISED COPYING, DISCUSSION & DISTRIBUTION PROHIBITED

TITLE: 268 : Manchester CC Portland St - Corner Elevation Sign P1

MATERIAL				SHRINKAGE	
FINISH		GENERAL WALL		GENERAL DRAFT	
DRAWN BY	G.Knight	CHECKED		SCALE	1:100 @ A3

THIRD ANGLE PROJECTION

TOLERANCES UNLESS OTHERWISE STATED
0 ±0.5
0.0 ±0.1
0.00 ±0.05

ALL DIMENSIONS IN mm

DRG No. **268-101-B**