

Do not scale from this drawing. All discrepancies to be related back to the originator for verification prior to commencing the works. All dimensions are in Millimeters unless otherwise stated.

This drawing is not to be used for construction purposes, it is only to be used as part of a planning application.

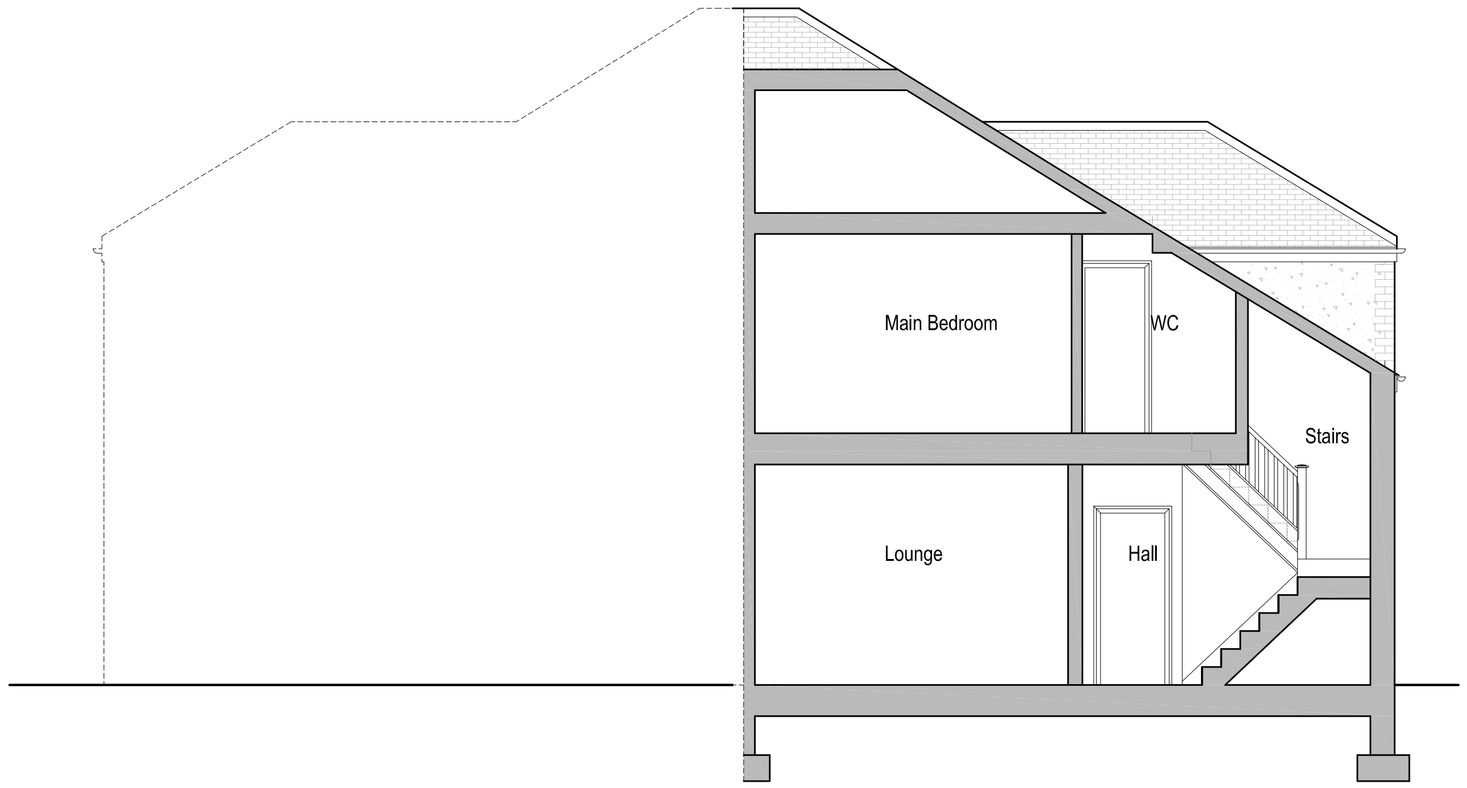

S1 - Existing Ground Section

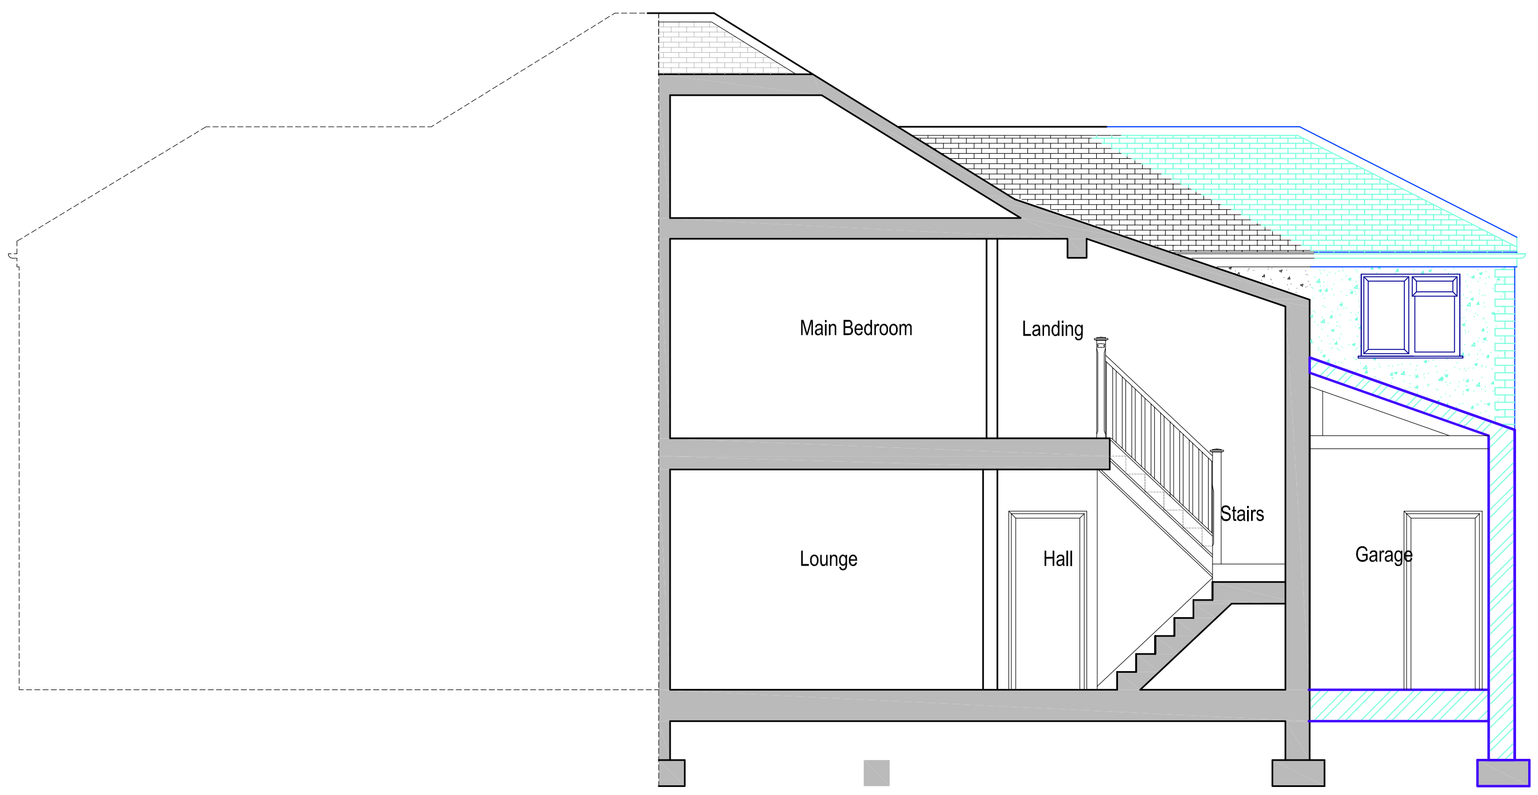

S2 - Proposed Section

0 0.5m 1 1.5m 2 3 4 5 6

rev	description	date	drawn	chk

John Janulewski
77 Dalston Drive, Didsbury, Manchester, M20 5LQ

client
John and Mary Janulewski

project
Janulewski's House
77 Dalston Drive

drawing
Existing and Proposed Sections

approval status
- ○ Feasibility / Sketch
- ● Design
- ○ Tender
- ○ Construction
- ○ As Built

date
24.11.2011

drawn

checked

project ref.
77DD

scale @ A1
1:50

drawing number
113

revision
-