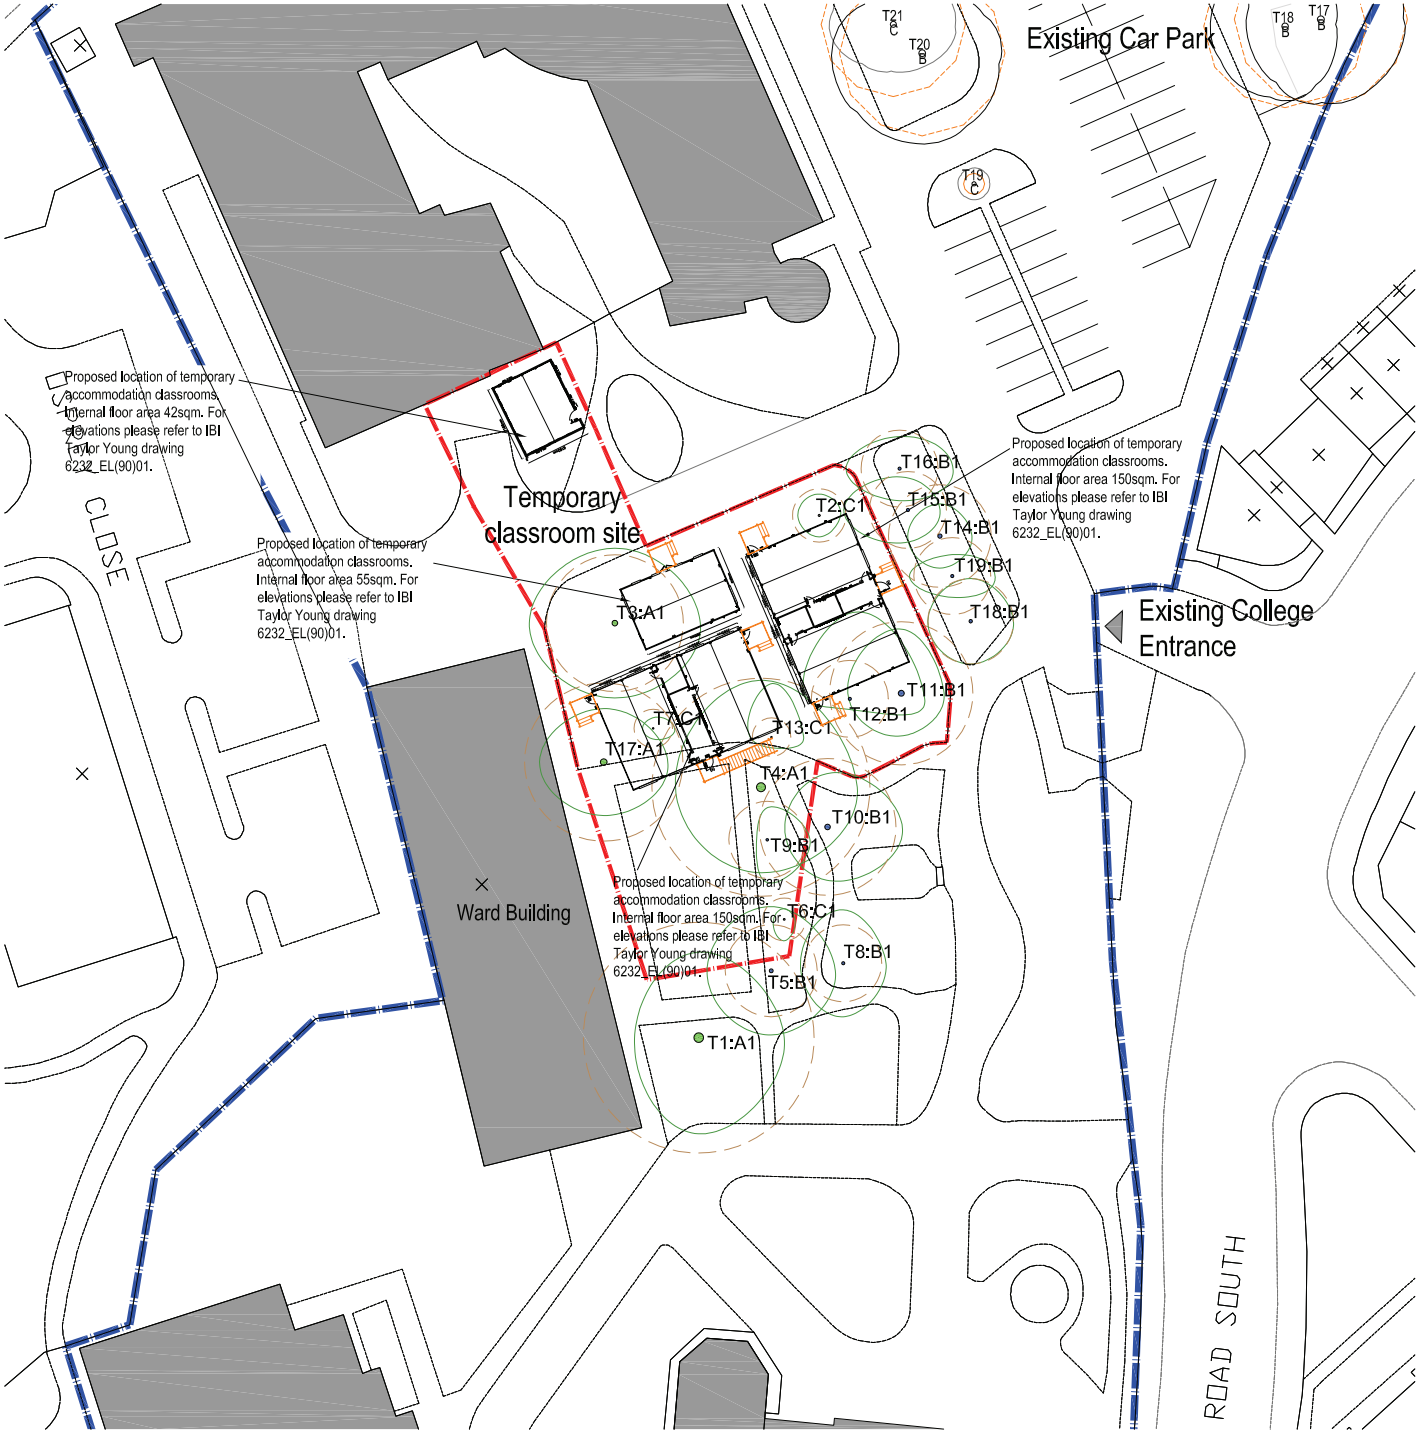

NOTES:

1) UNDER NO CIRCUMSTANCES SHOULD DIMENSIONS BE SCALED FROM THIS DRAWING "IF IN DOUBT ASK"

2) THIS DRAWING IS TO BE READ IN CONJUNCTION WITH ALL OTHER RELEVANT DRAWINGS, ANY DISCREPANCIES, ERRORS OR OMISSIONS TO BE BROUGHT TO THE ATTENTION OF IBI TAYLORYOUNG.

3) ALL DIMENSIONS TO BE CHECKED BEFORE COMMENCEMENT

4) THIS DRAWING IS THE PROPERTY OF IBI TAYLORYOUNG AND MUST NOT BE COPIED OR REPRODUCED EITHER IN WHOLE OR IN PART WITHOUT WRITTEN PERMISSION

drawing originated by: PW — date: 15/04/13

revisions	drawn/reviewed	date
REV A Planning Issue	pw/dwd	19/04/13
REV B Application boundary merged following request from LPA.	pw/dwd	08/05/13
REV C Portable classrooms updated to manufacturer's latest information. Tree survey information added.	pw/dwd	19/06/13

PLANNING

Loreto 6th Form Phase 5

TEMPORARY CLASSROOM SITE LOCATION PLAN

Scale: 1:500 @ A3
Reviewed by : DD

job	drawing	rev
6232	SP(90)07	C

IBI TaylorYoung

Chadsworth House
Wilmslow Road
Handforth
Cheshire
SK9 3HP

T: 01625 542 200
F: 01625 542 250
E: cosec@tayloryoung.co.uk

Want to find out more?
www.tayloryoung.co.uk

Member of the IBI Group.
www.ibigroup.com

INVESTORS IN PEOPLE