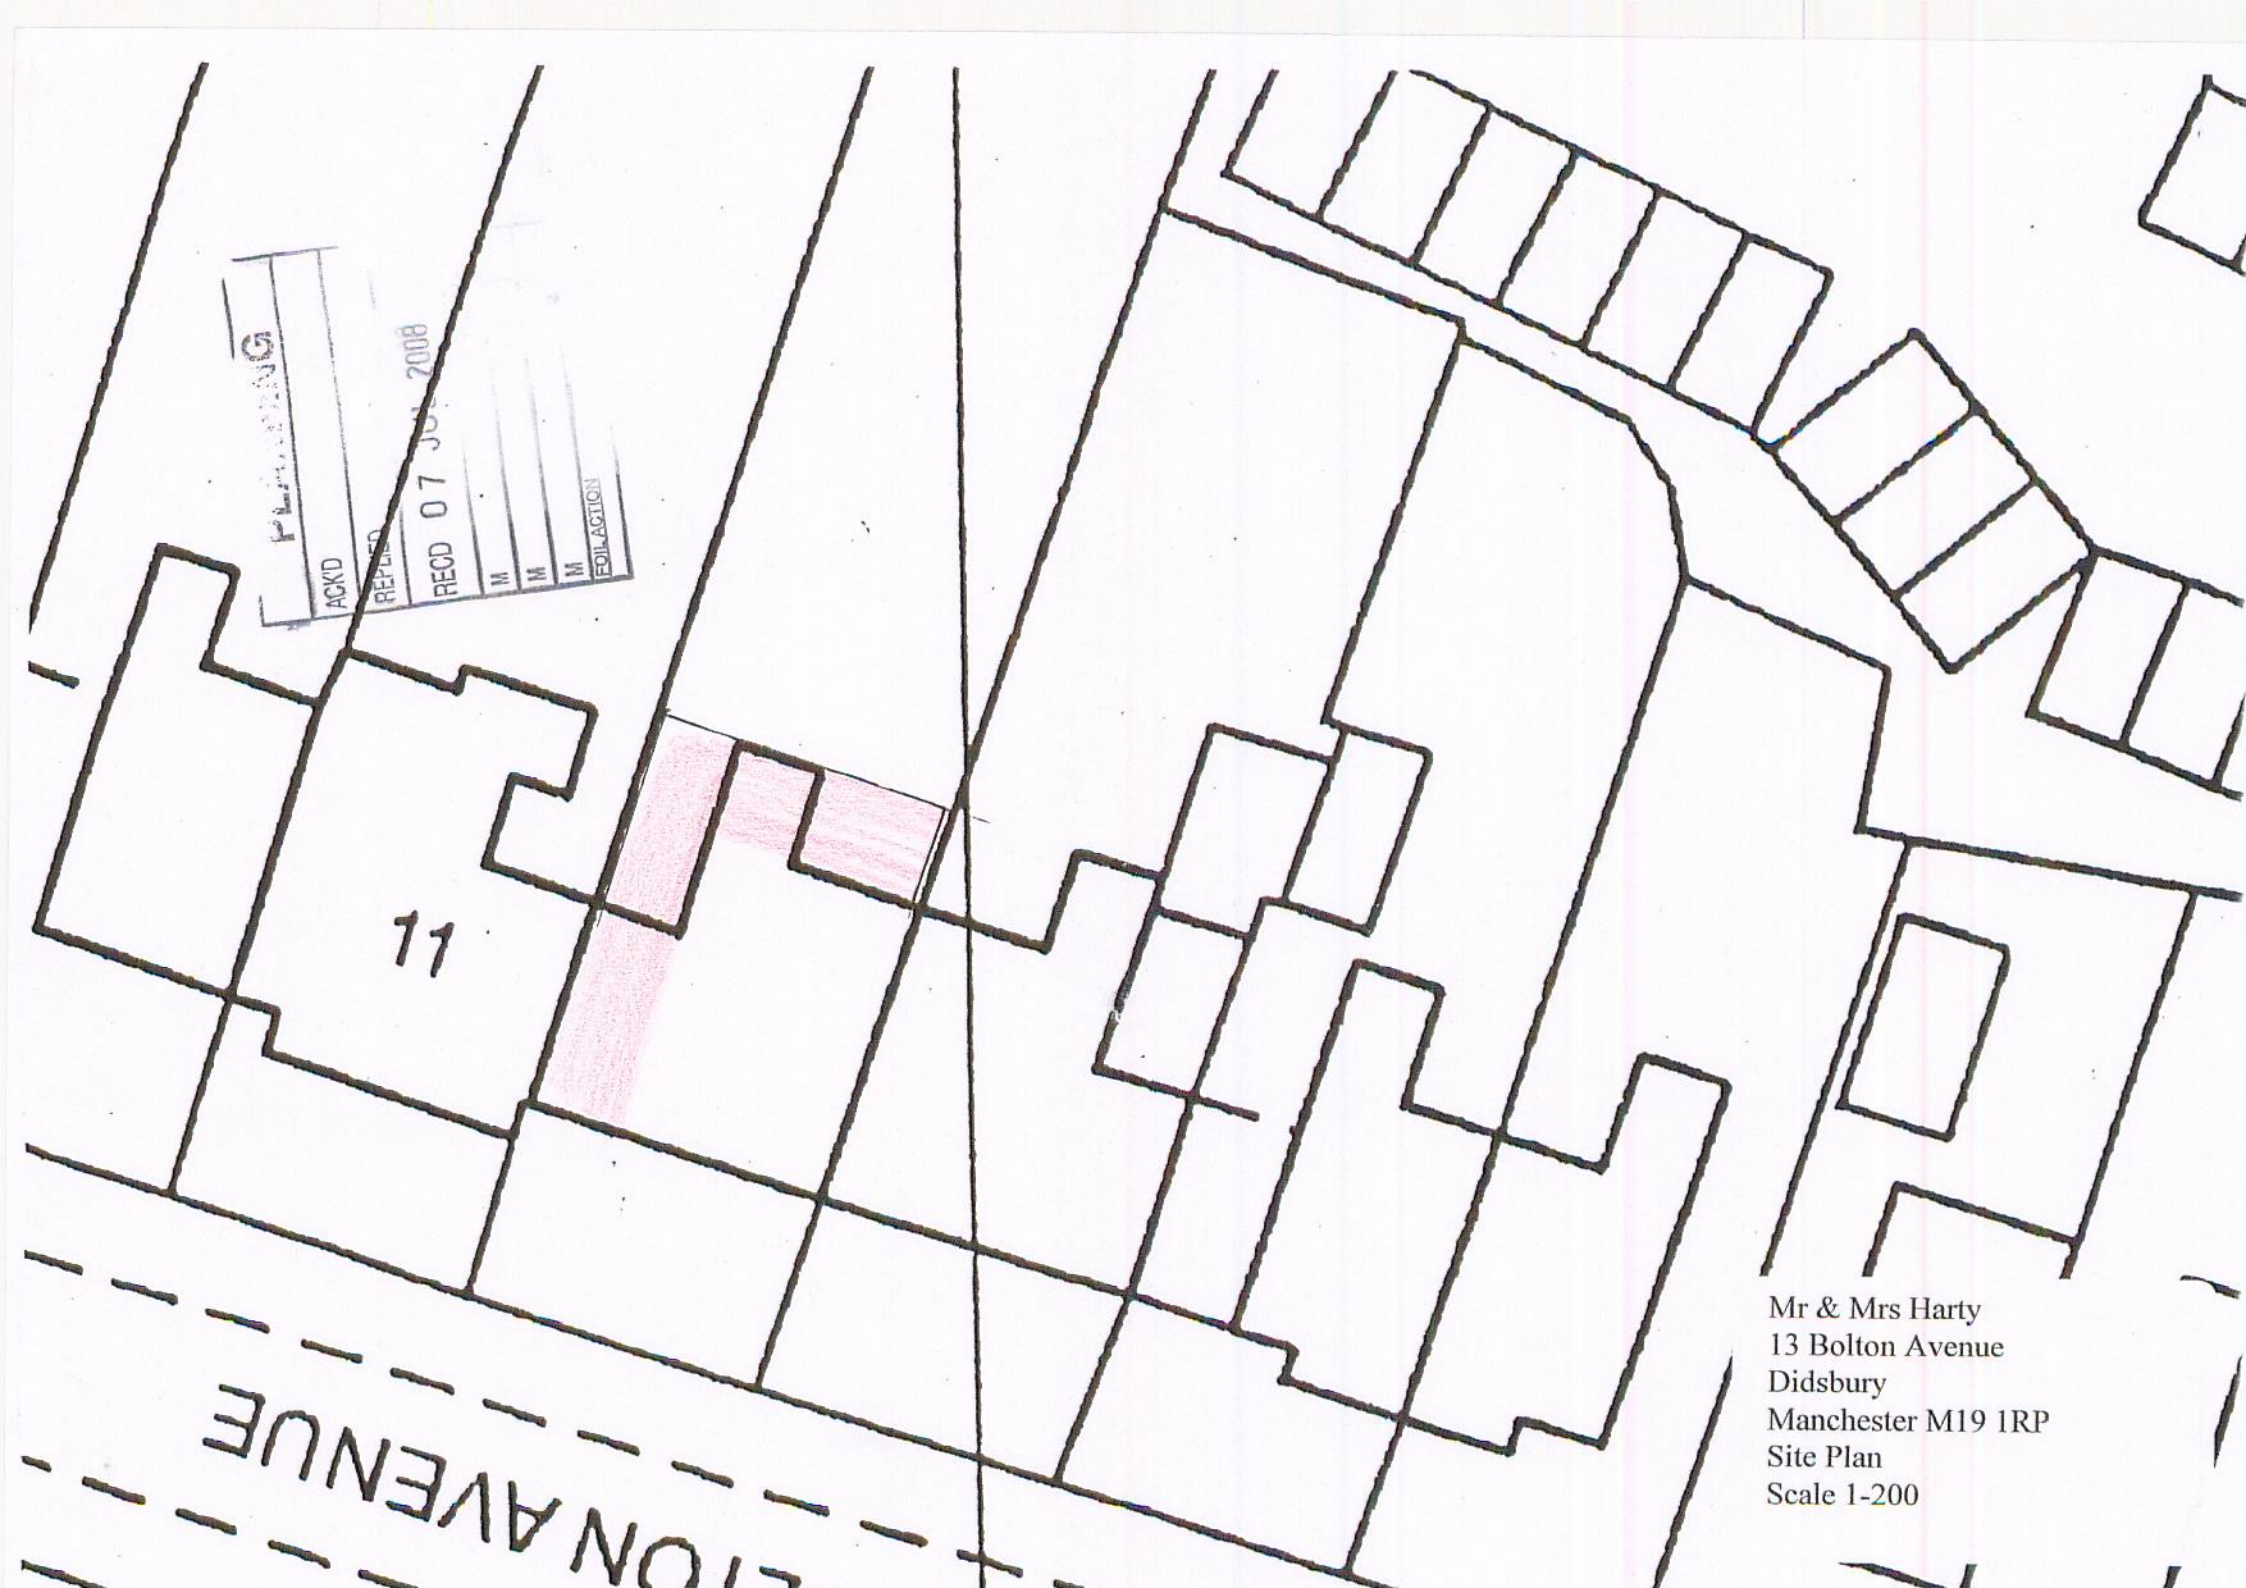
11
ACK'D
REPLIED
RECD 07 JUL 2008
M
M
M
FOR ACTION
Mr & Mrs Harty
13 Bolton Avenue
Didsbury
Manchester M19 1RP
Site Plan
Scale 1-200