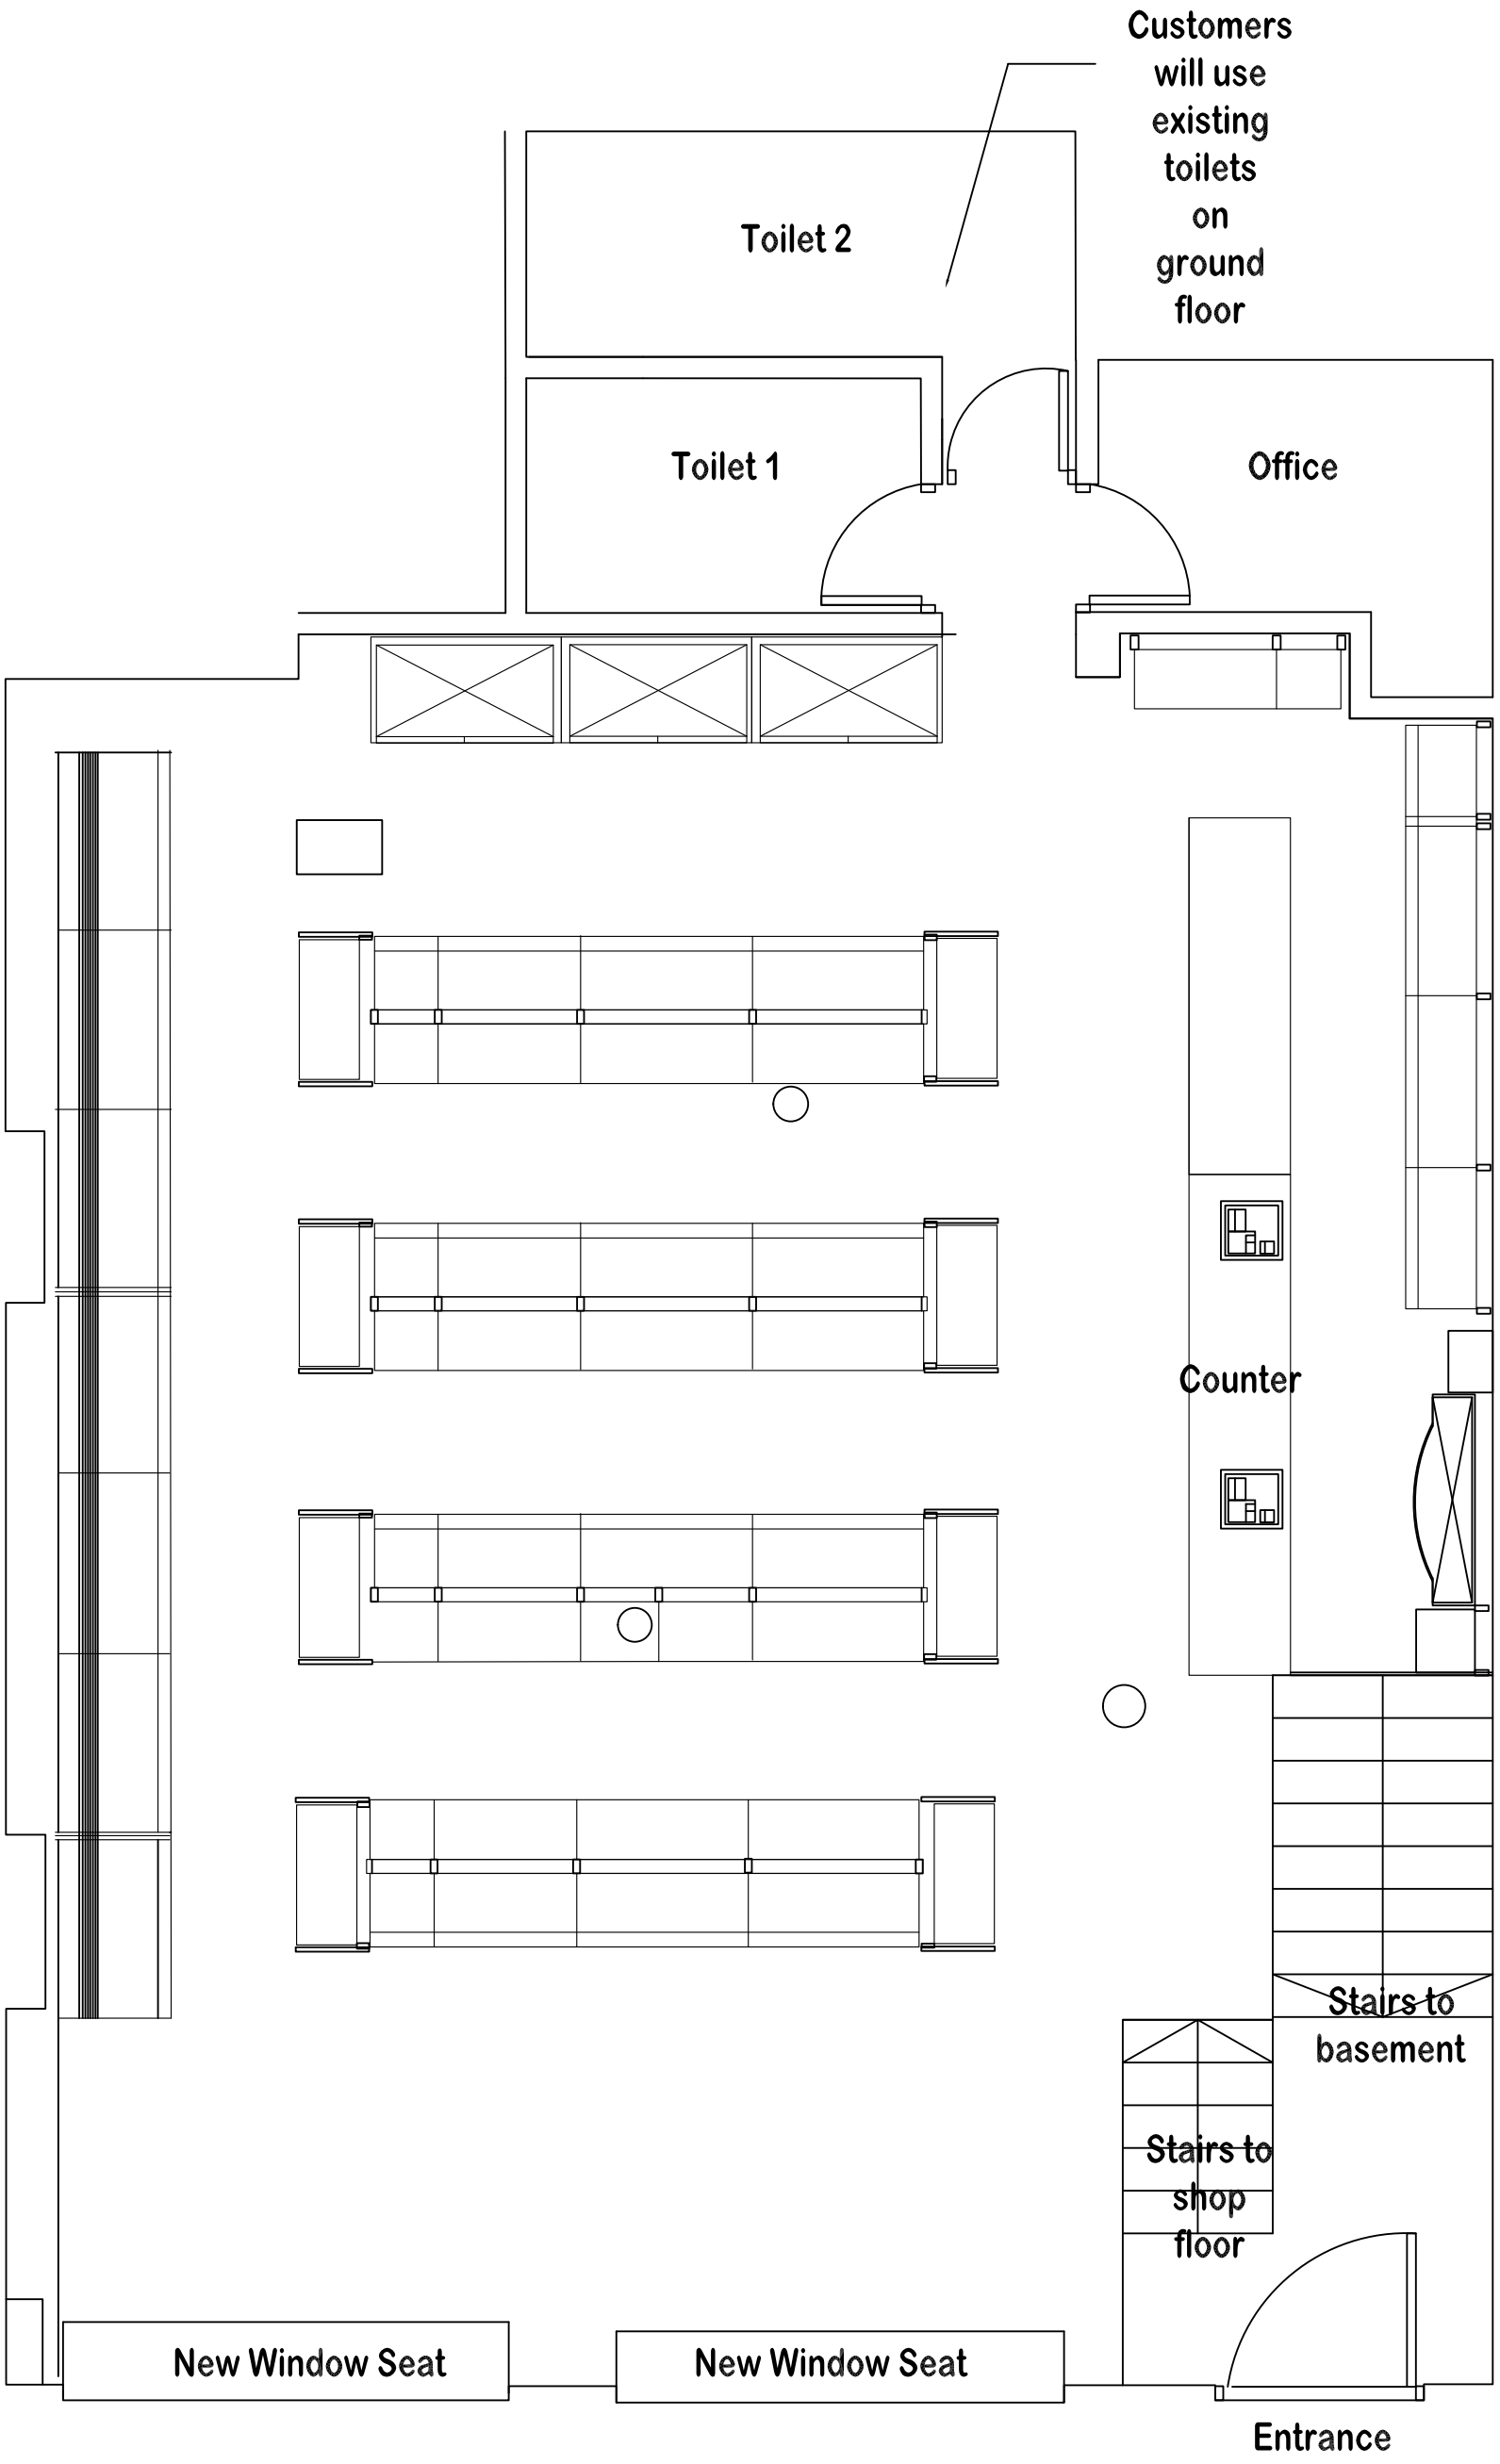


Proposed Ground Plan - Loco Site, Unit G18 Smithfield Building TIb Street

1:50 at A3