
VANDERBYL

DESIGN & BUILD LTD


36 PATCHCROFT ROAD - PEEL HALL - MANCHESTER

0m 1m 5m 10m


SCALE 1:100 @ A2

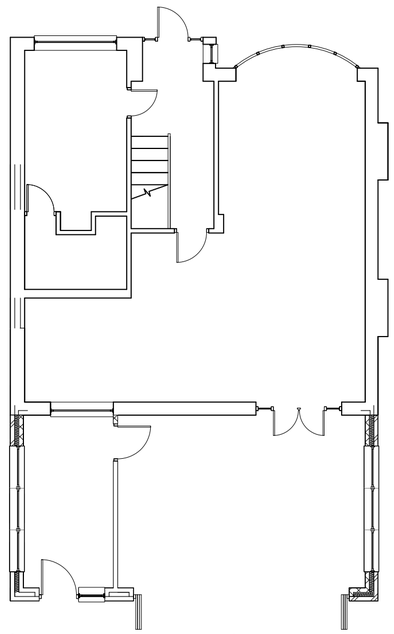


Ground as Proposed 1:100 @ A2

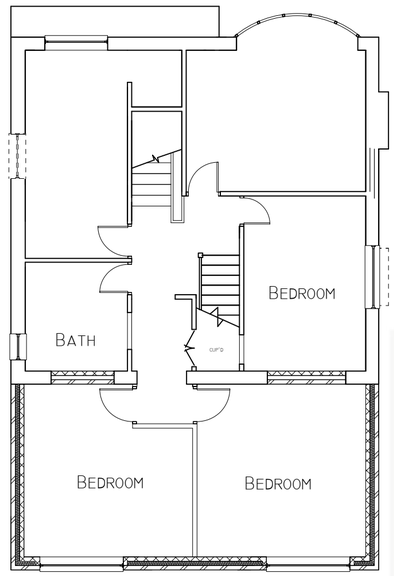

1st Floor as Proposed

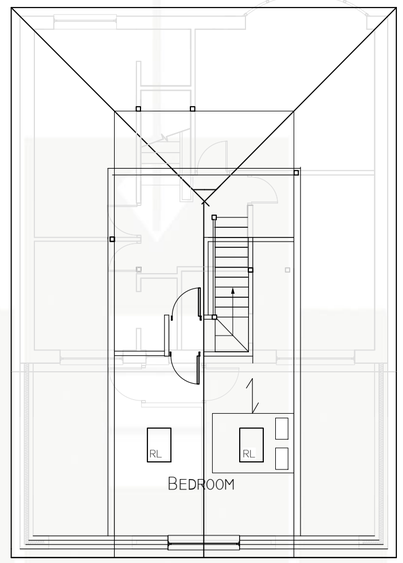


Attic Floor Plan as Proposed

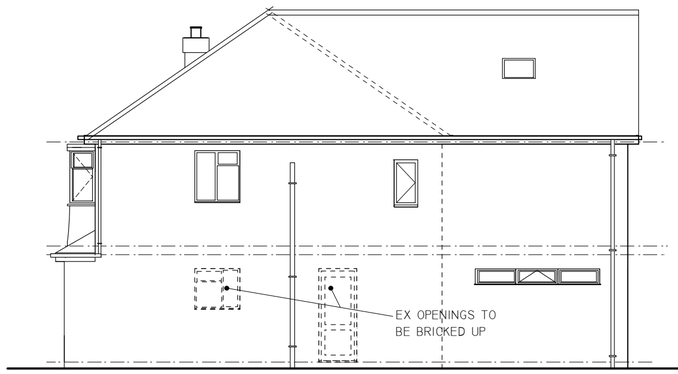


Proposed West Elevation 1:100 @ A2




1:1250 LOCATION PLAN

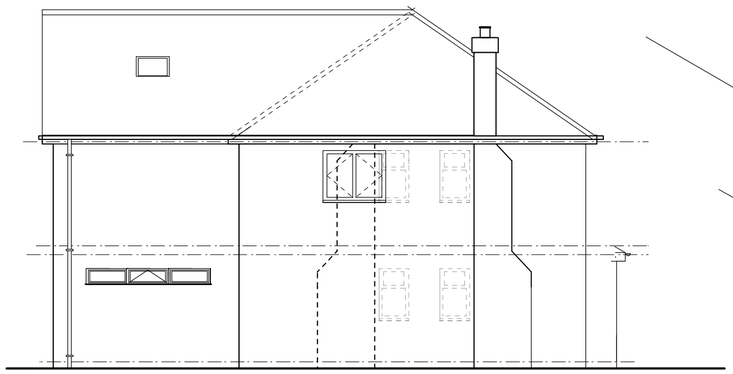

Proposed East Elevation 1:100 @ A2

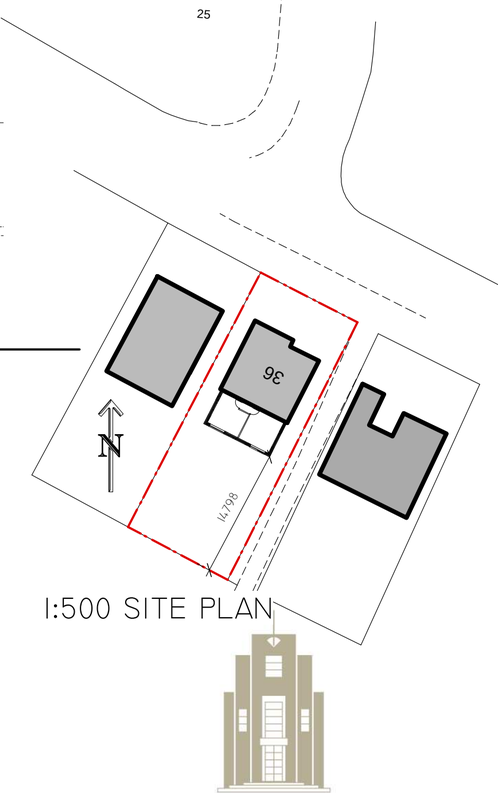


1:500 SITE PLAN

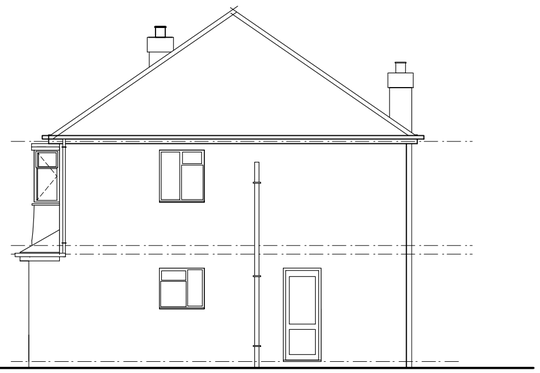


Existing West Elevation 1:100 @ A2




Existing Rear Elevation 1:100 @ A2

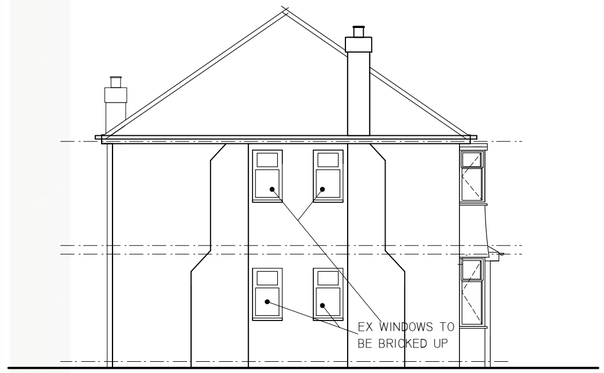


Existing East Elevation 1:100 @ A2

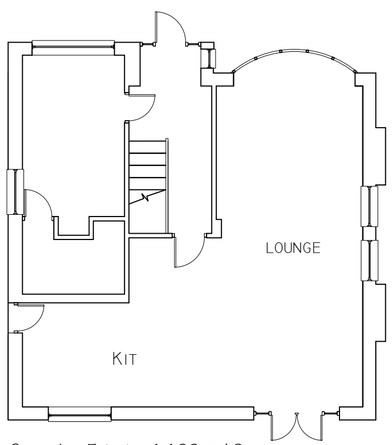

Ground as Existing 1:100 @ A2

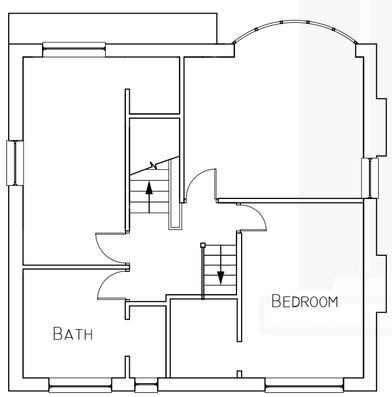

First as Existing

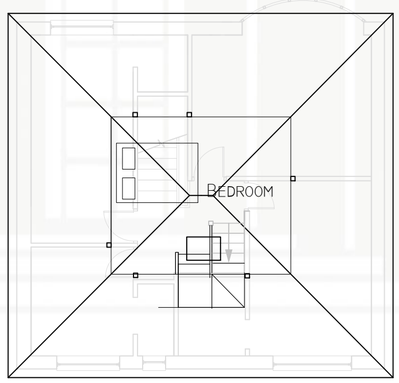

Attic Floor Plan Existing



Proposed Rear Elevation 1:100 @ A2

VANDERBYL

DESIGN & BUILD LTD

Project

TWO STOREY REAR EXTENSION
36 PATCHCROFT ROAD
PEEL HALL
M22 5JS

Title

PLANNING PROPOSALS

Drawn	DL		
Scale	1:100 @ A2	Date	Nov 2011
Dwg. No.	36PR/001		