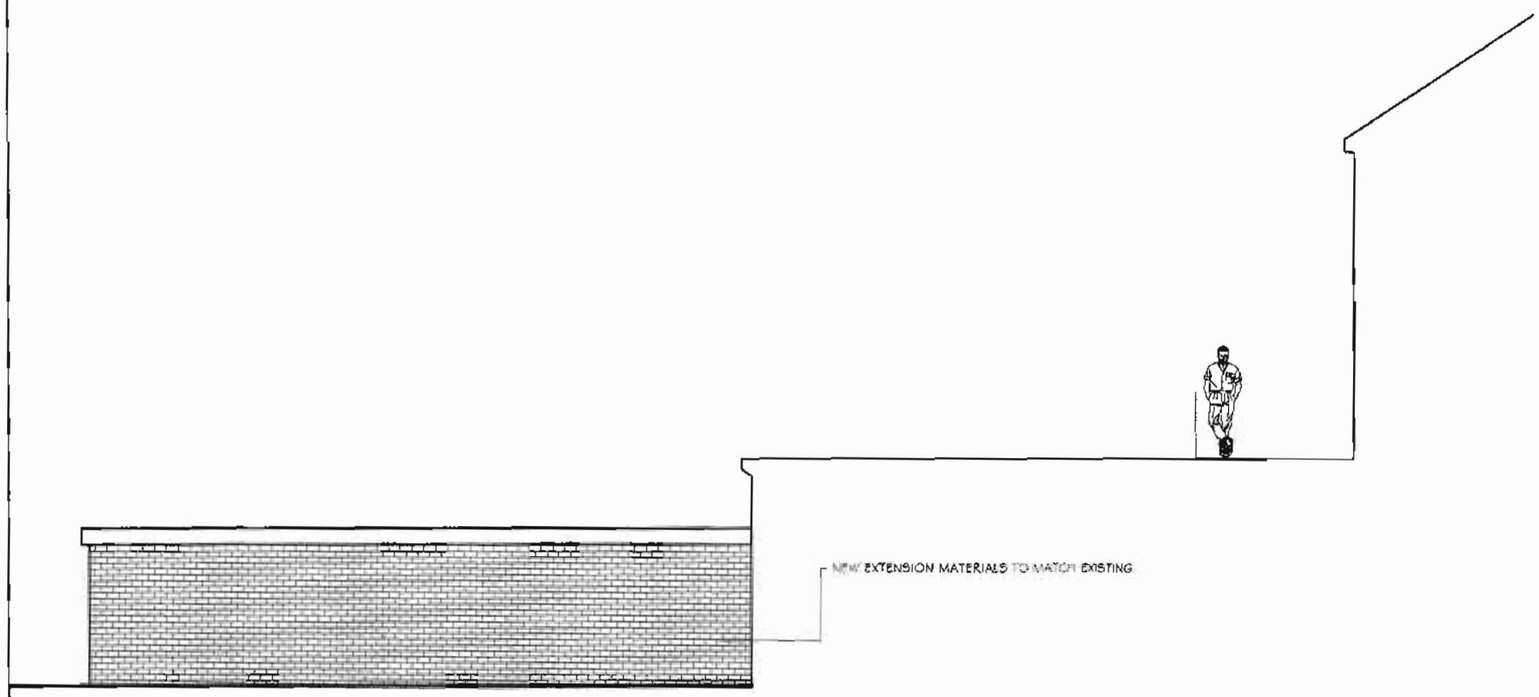

PROPOSED SIDE ELEVATION A

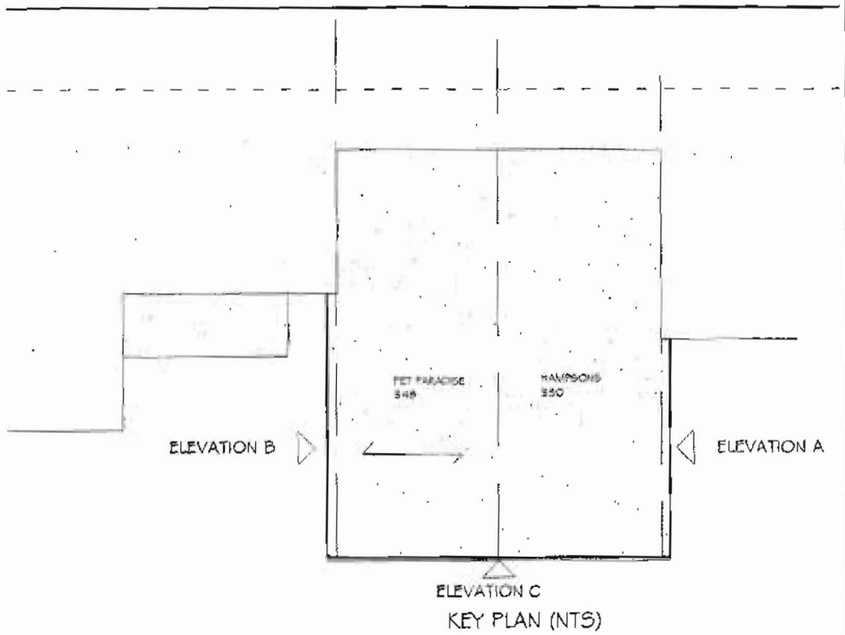

KEY PLAN (NTS)

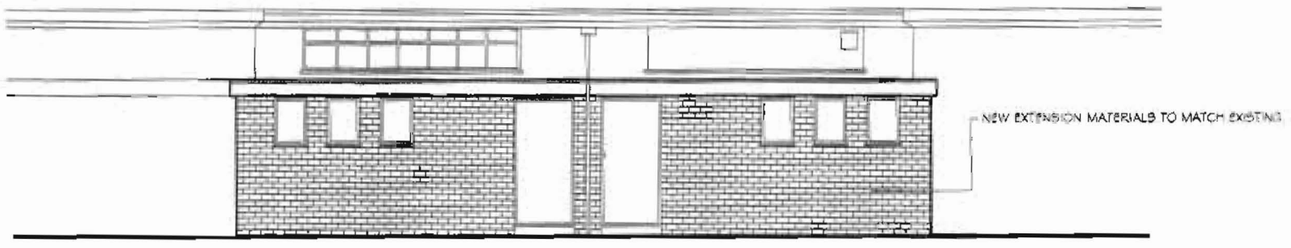

PROPOSED REAR ELEVATION C

PROPOSED SIDE ELEVATION B

PLANNING
AGMD
REFUSED
27 MAR 2008

Title	Project	Dwg No.	Scale	Date	Revision
PROPOSED SIDE ELEVATIONS	348 350 PALATINE RD NORTHENDEN	1102/5	1:100	02.03.08	