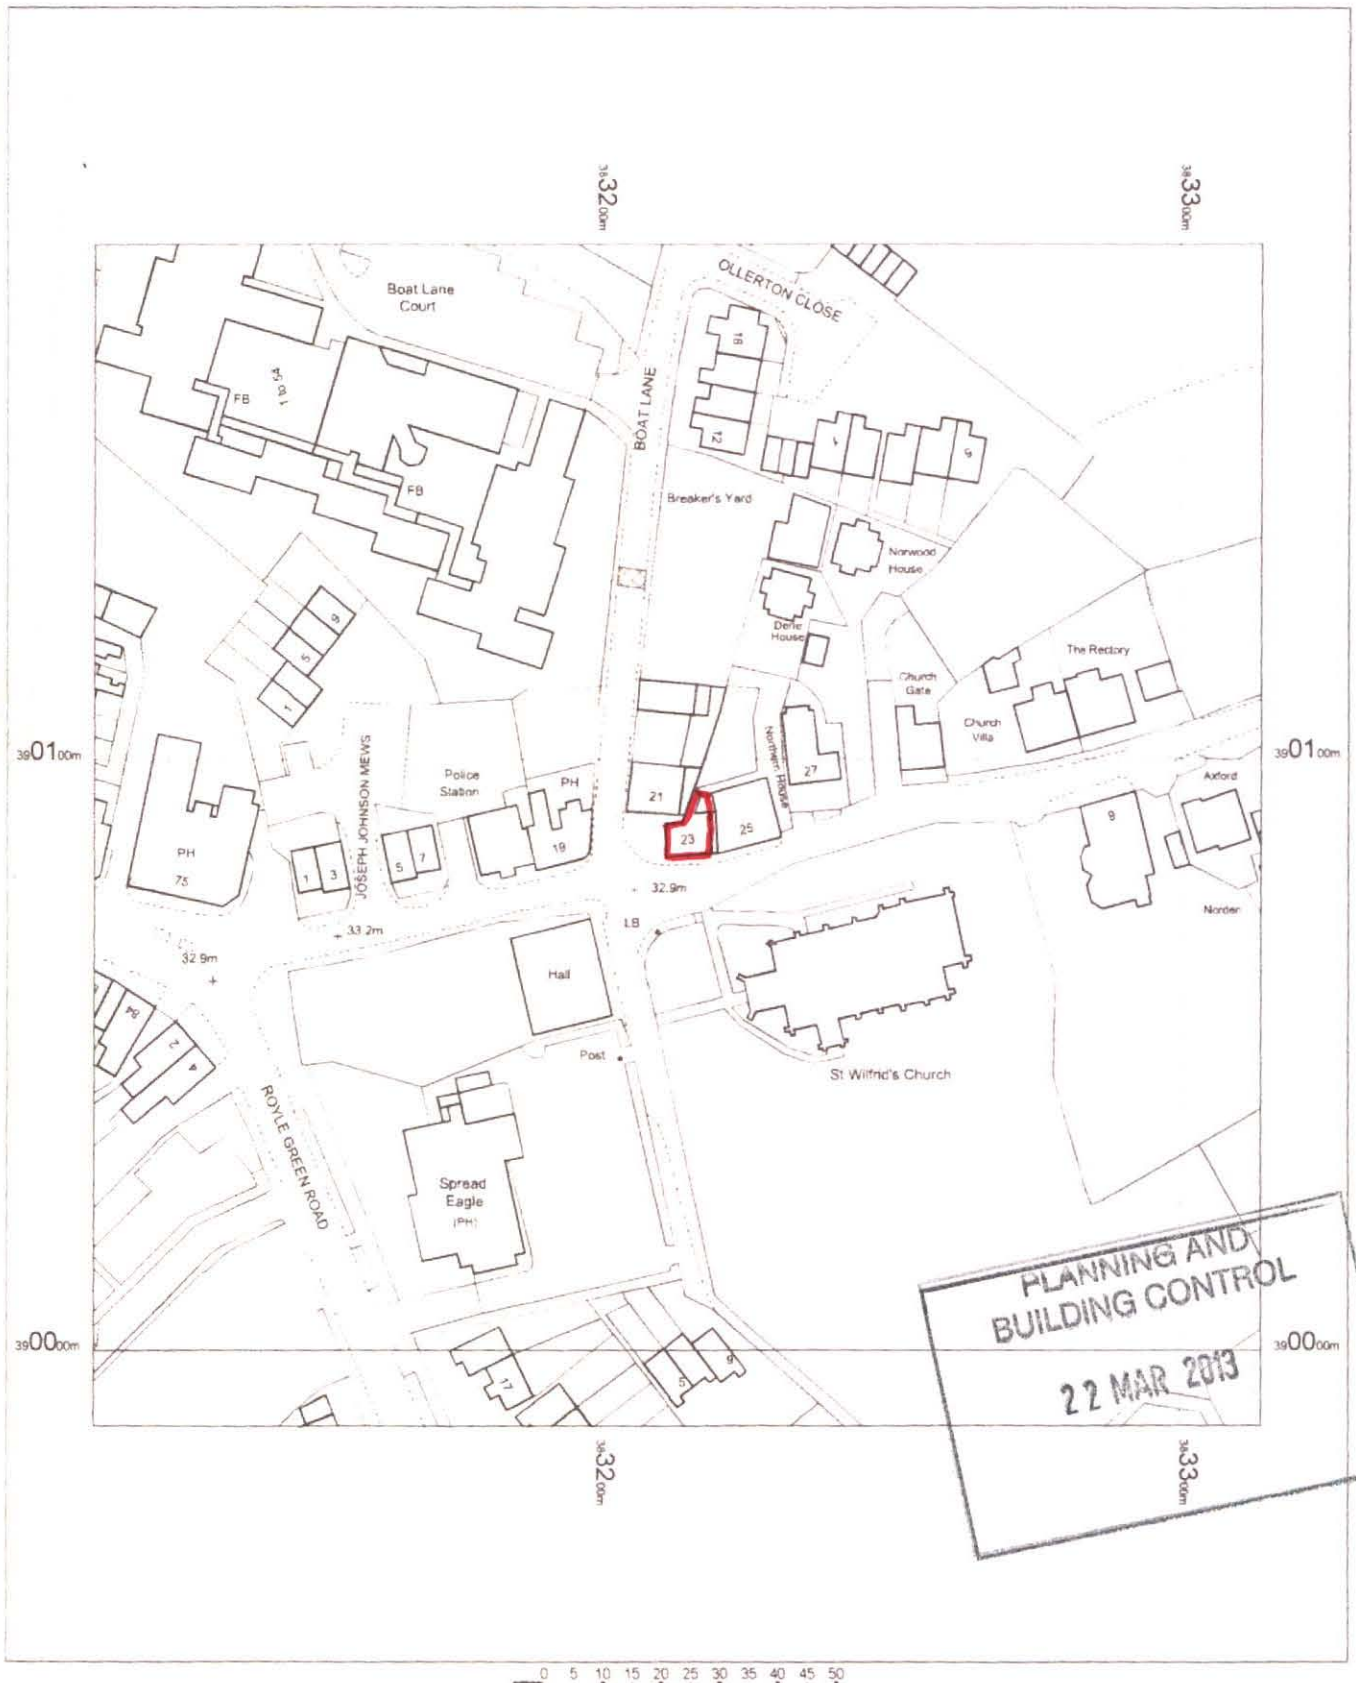


PLANNING AND BUILDING CONTROL
22 MAR 2013

OS Mastermap
20 March 2013, ID: BW1-00216511
www.blackwellmapping.co.uk

1:1250 scale print at A4, Centre: 383214 E, 390087 N

©Crown Copyright Licence no. 100041040

Mapping sourced from Ordnance Survey

BLACKWELL'S
www.blackwellmapping.co.uk
TEL: 0113 245 2623
maps.leeds@blackwell.co.uk