




Existing Front Elevation

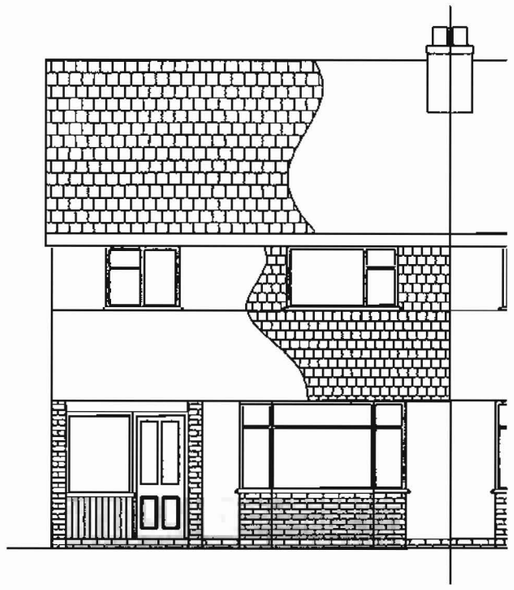


Existing Side Elevation

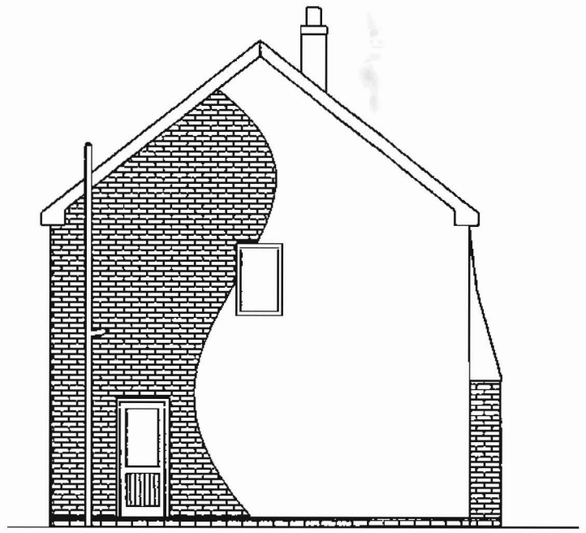

Existing Rear Elevation

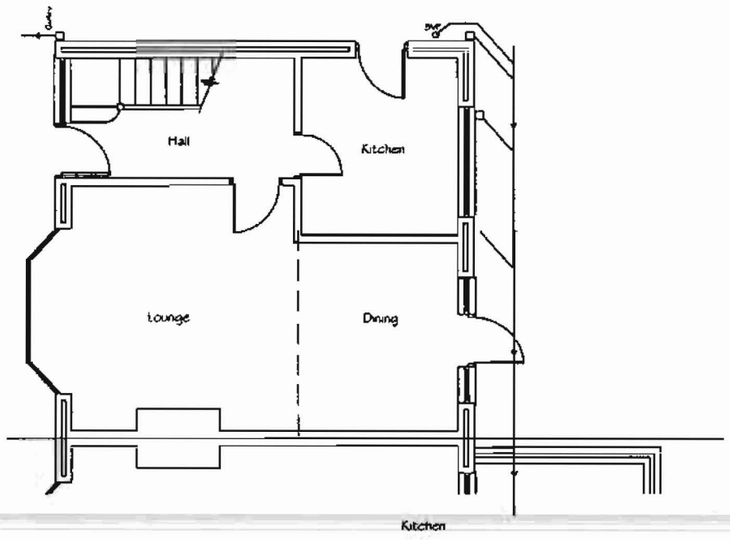

Existing Ground Floor Plan

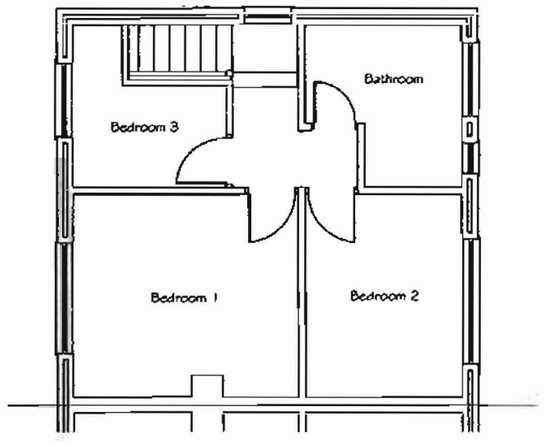

Existing First Floor Plan

PLANNING
ACKD
RETURD
RECD 15 JUN 2009
DATE

Scale 1:100	Date 20th May 2009
Drawn by	Client Mr M Sutcliffe
Title Proposed Plans and Elevations	
Location 9 Norview Drive Didsbury, Manchester. M20 5QF	Drawing Number 01 / Revision