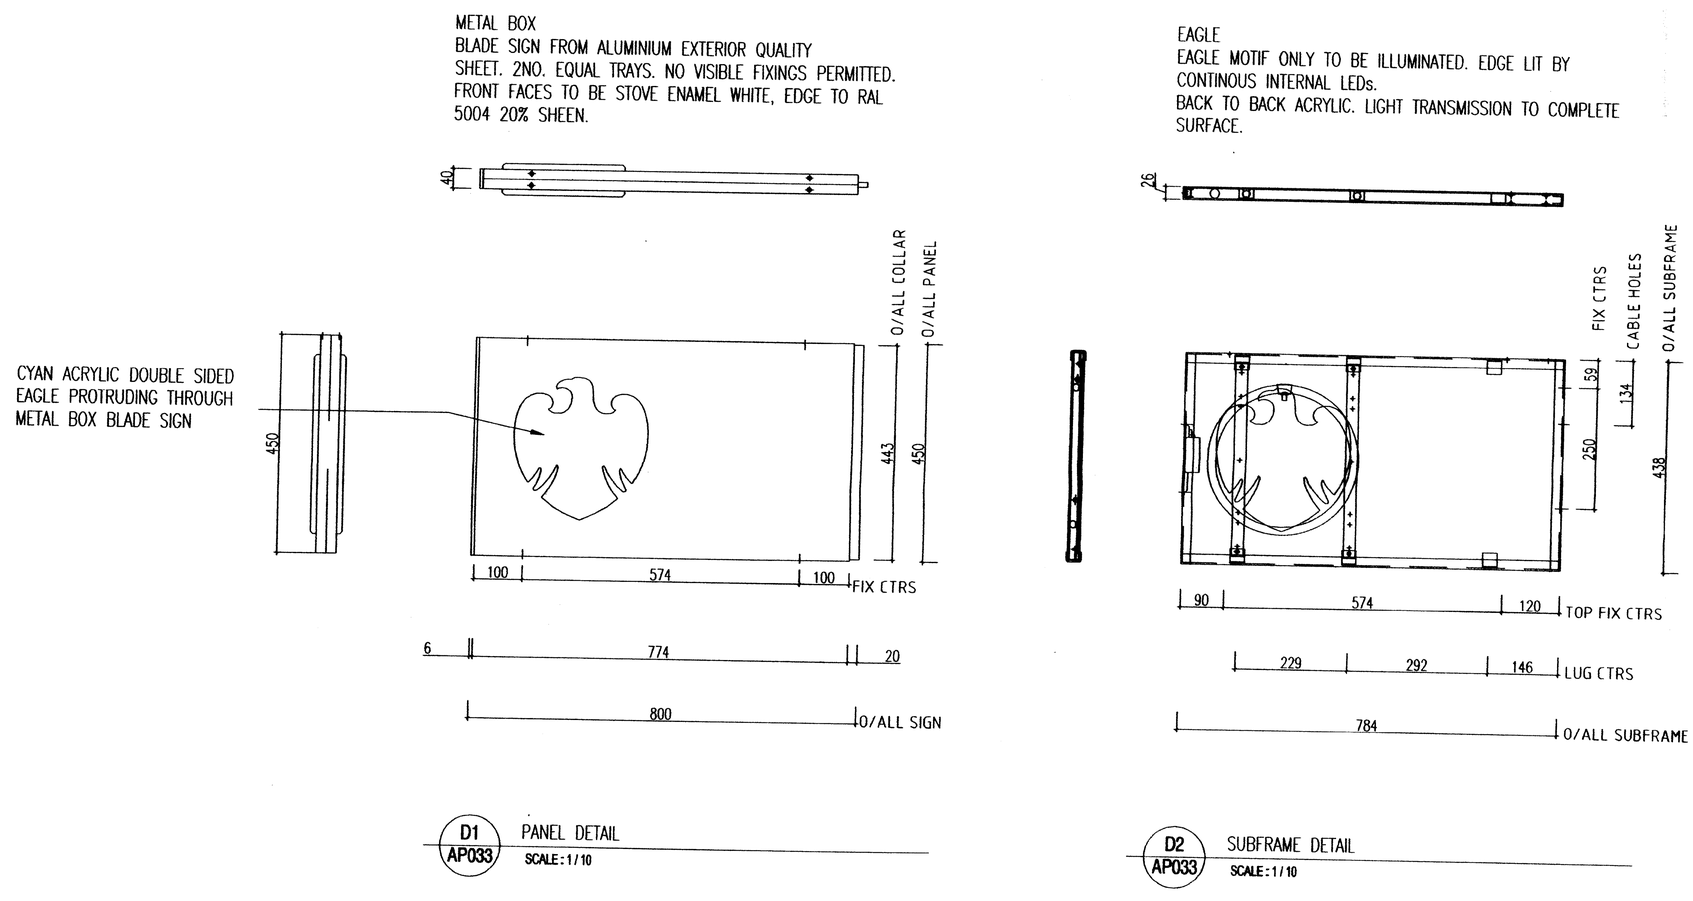

D1 AP033 PANEL DETAIL
SCALE: 1/10

D2 AP033 SUBFRAME DETAIL
SCALE: 1/10

NOTE
This drawing has been prepared from historical information that cannot be guaranteed accurate
Responsibility is not accepted for errors made by others in scaling from this drawing. All construction information should be taken from figured dimensions only.
All dimensions should be checked on site prior to the manufacture of any components

HATCHING
New Secure partition wall.
New Partition wall.
All existing wall.

OCCUPANCY
FB = Financial Banker
LB = Local Business
BM = Barclays Home Finance
BB = Barclays & Investments Specialist
BM = Branch Manager
ABM = Assistant Branch Manager
BPF = Barclays Life
LBM = Local Business Manager
STU = Student Banking
PRFM = Premier Banking
MU = Multiple Use

17-03-08	C2	GC	NE	TEXT AMENDMENTS
11-03-08	C1	ER	PH	ISSUED FOR CONSTRUCTION
06-02-08	I1	PH	PH	SIGN WIDTH CHANGED

AUKETT TYTHERLEIGH
Atlantic Court, 77 Kings Road, London SW3 4NX
Tel: 020 7376 7525 Fax: 020 7376 5773

Project
BANK OF THE FUTURE
MANCHESTER FLAGSHIP BRANCH
86-88 MARKET STREET
M60
PIM No.
BARCLAYS

Drawing Title
GROUND FLOOR
PROJECTING SIGN
DETAIL

Branch Sort Code	Branch ID	Supplier Project No	
Scale 1/5 @ A1	Drawn PH	Checked PH	Date 06-02-08
Drg No B735/AD033			Revision C2

Barclays FM Project No. B735

CONSTRUCTION ISSUE