
Greater Manchester Police Bradford Park

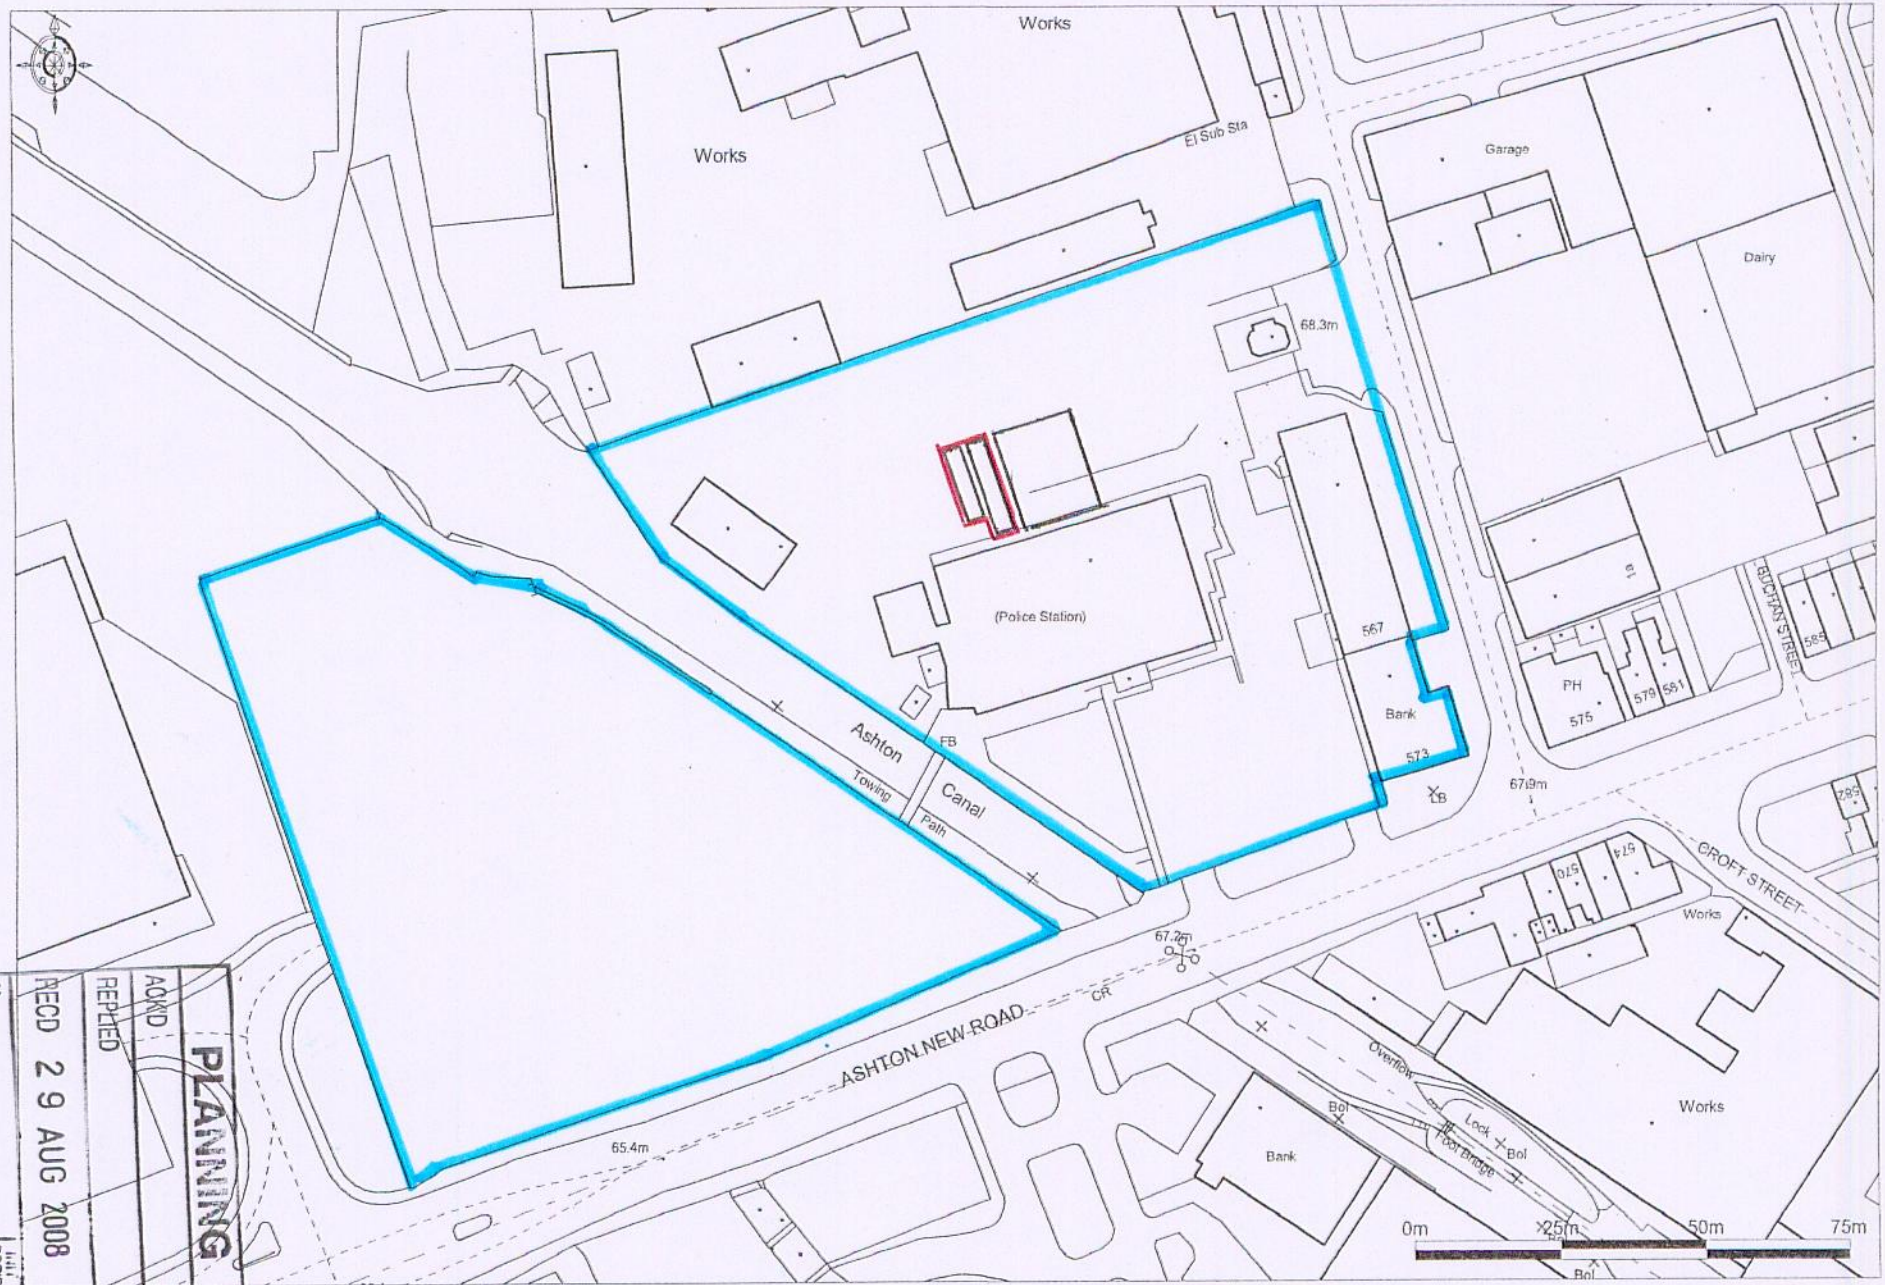

PLANNING
RECD 29 AUG 2008
ACKD
REPRED
M
M
M
FOIL ACTION
RECD
Ordnance Survey
© Crown Copyright 2008. All rights reserved. Licence number 100020449. Plotted Scale - 1:1250