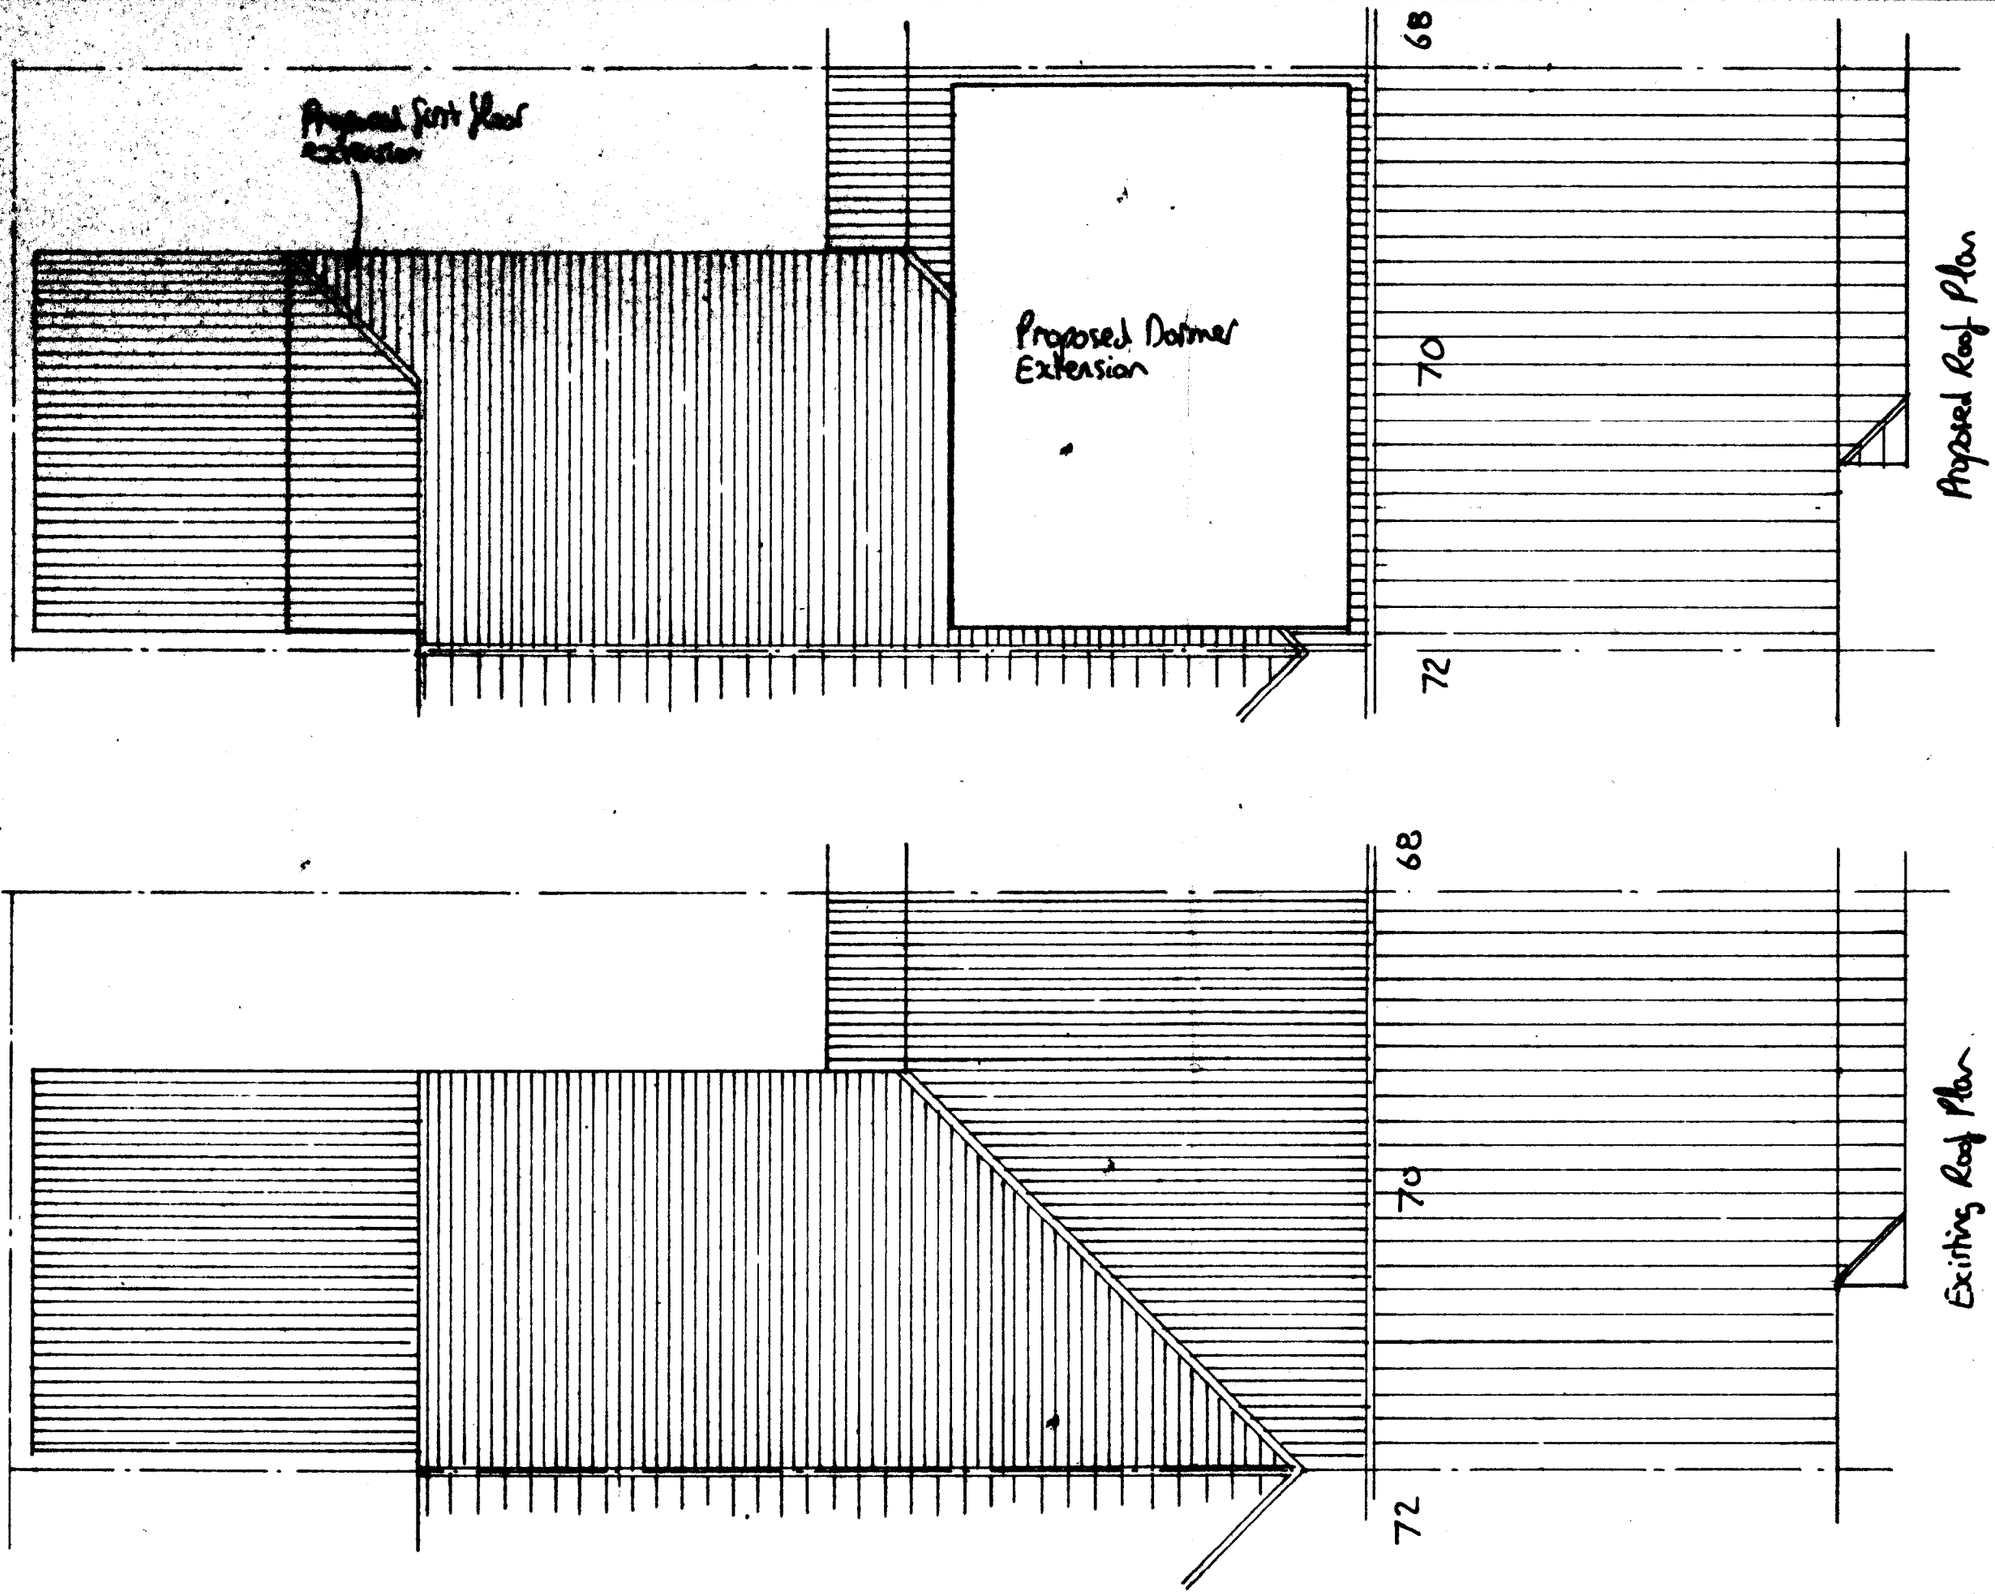


NOTES

All dimensions must be checked on site and not scaled from this drawing.

A		
	Date	Revisions

© copyright

Client: Mr. S. Connell

Job Title: Proposed Extensions and Alterations

70 Bramar Road
Fallowfield
Manchester

Drawing Title: Roof Plan (Proposed & Existing)

Scale: 1:50

Date: June 2008 | Drawn by: M. Barratt

M.R.L.A. BARRATT Tel. No. 01625 522962

Dwg No.: 08/0601/04 | Rev.:

420 X 297mm A3