
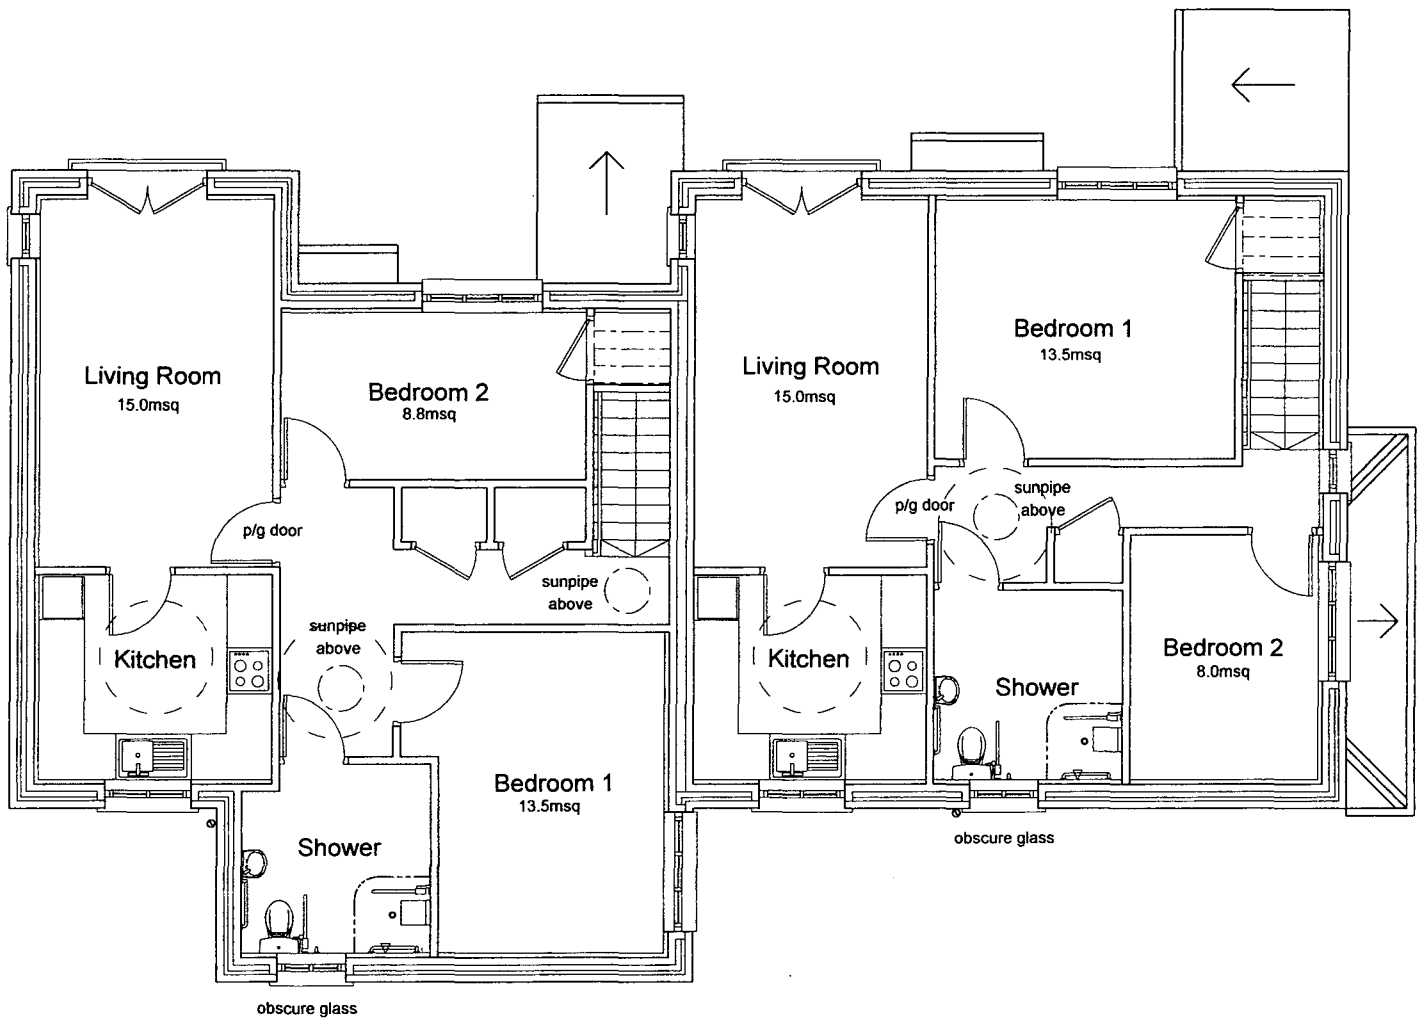


FIRST FLOOR

Gross Internal Area : 65.0 msq.

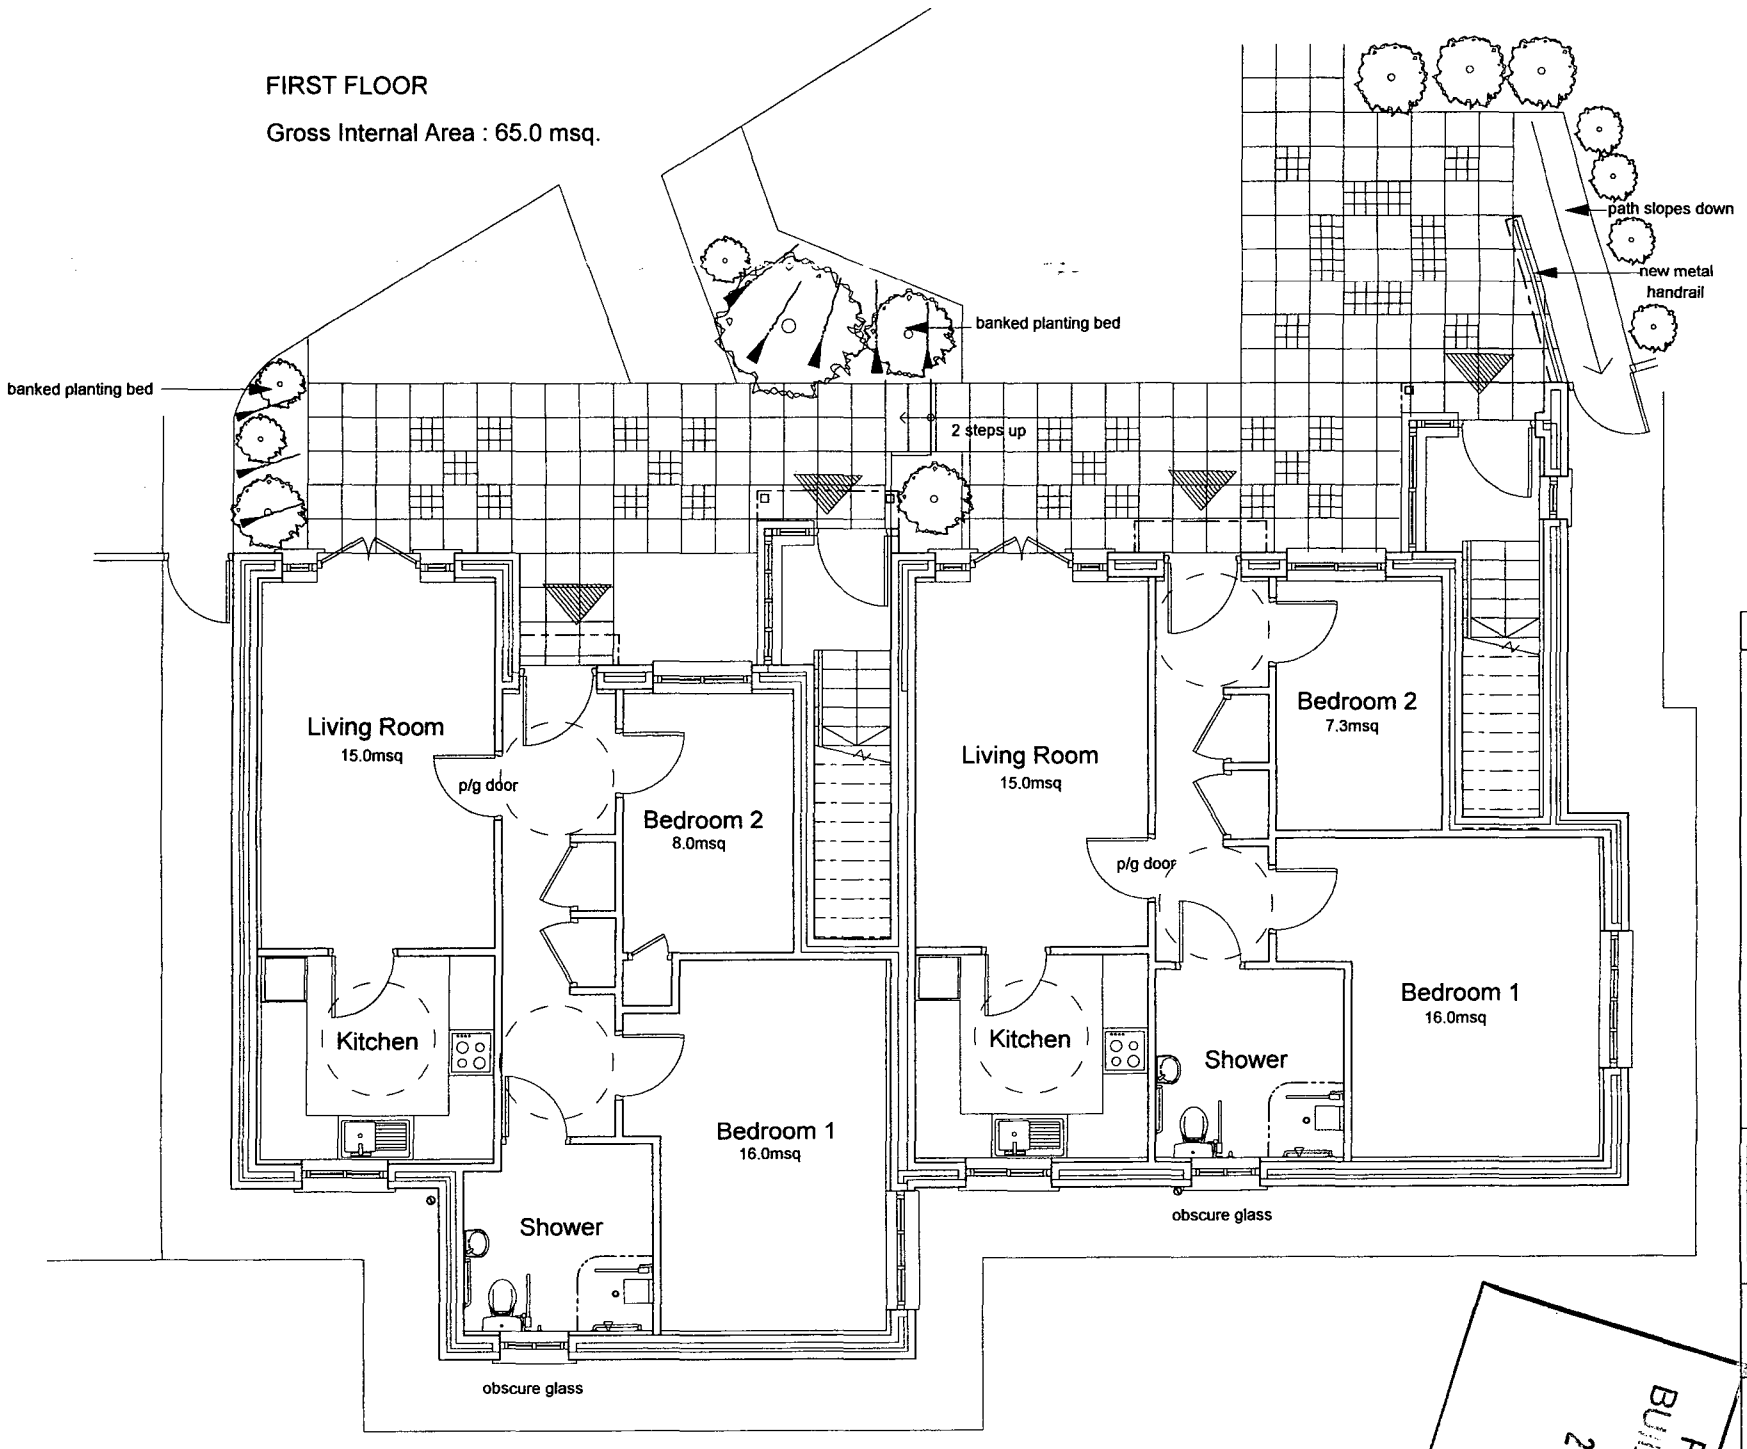

GROUND FLOOR

Gross Internal Area : 60 msq.

2B 3P FLATS

PLAN AS PROPOSED

1:100

Notes

Do not scale from this drawing.

All dimensions must be checked on site by contractor prior to construction.

PLANNING
BUILDING REGULATIONS
24 APR 2012

Bernard Taylor Partnership Ltd.
Architects

ELIZABETH HOUSE, 486 DIDSBURY ROAD, HEATON MERSEY, STOCKPORT, CHESHIRE, SK4 3BS.
Tel: 0161-443 1221
Fax: 0161-442 1672
E-mail: info@BernardTaylor.co.uk

Client

Edward Mayes Trust

Job

Mayes Gardens - PHASE 8
Ancoats
Manchester

Description


Flat Layouts
as Proposed

Drawn: DJ Date: 15-12-08 Scale: 1:100


Job No:	Drg No:	Rev.
2453	03	A




FRONT ELEVATION (NORTH EAST)

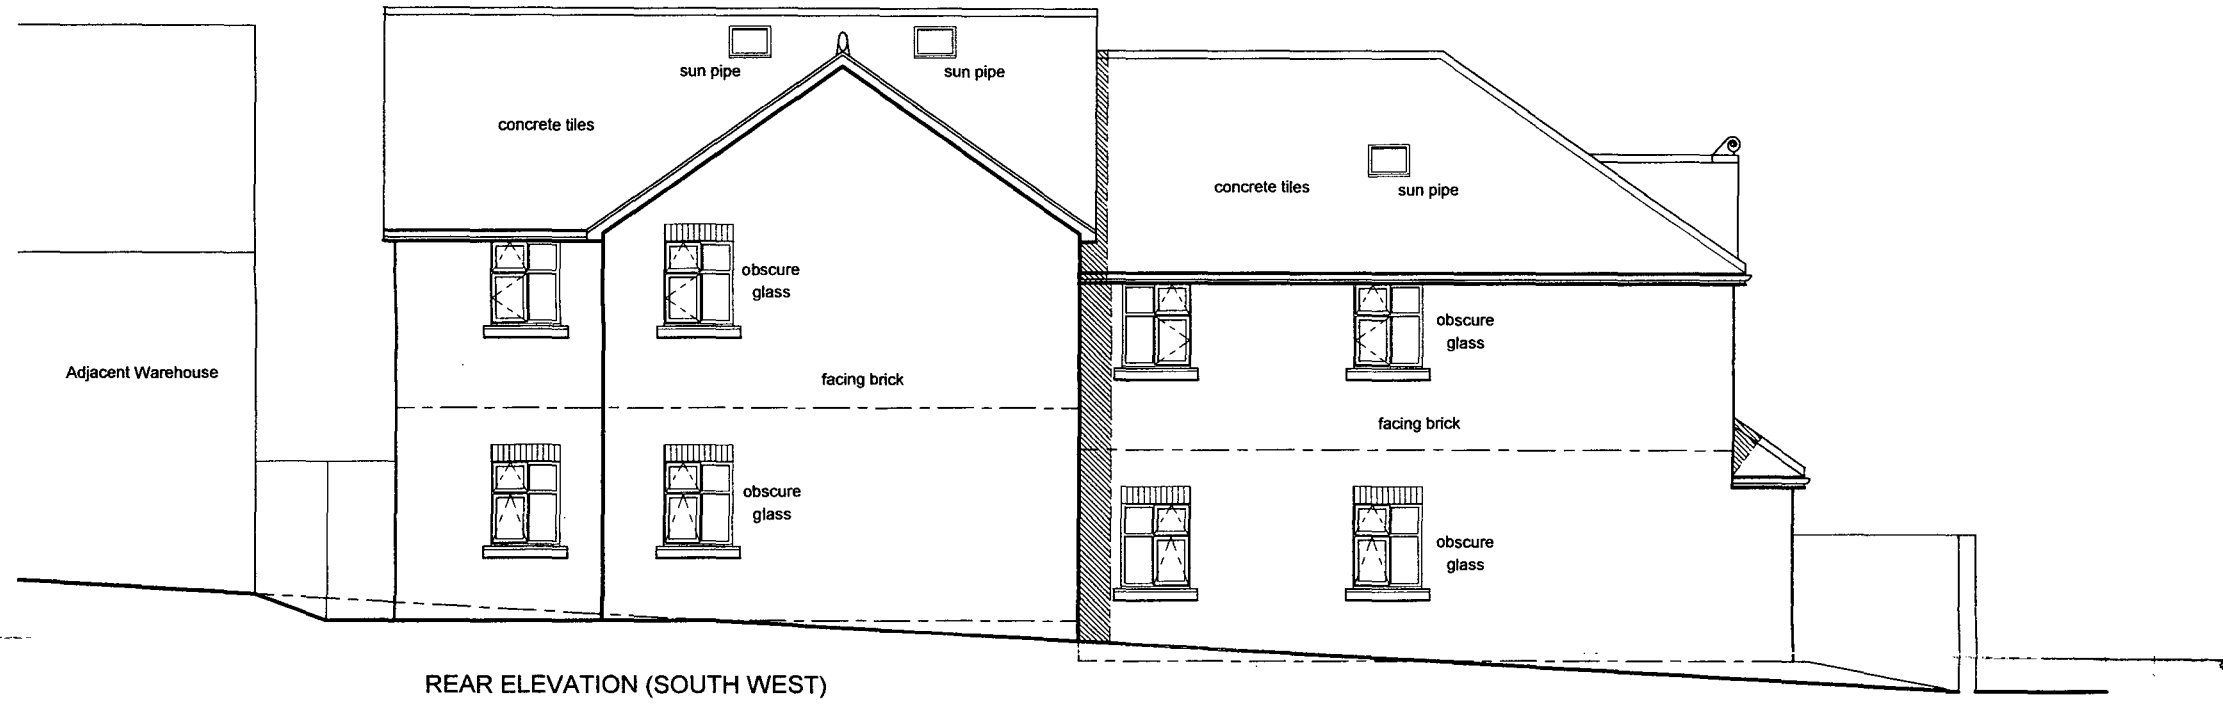

REAR ELEVATION (SOUTH WEST)

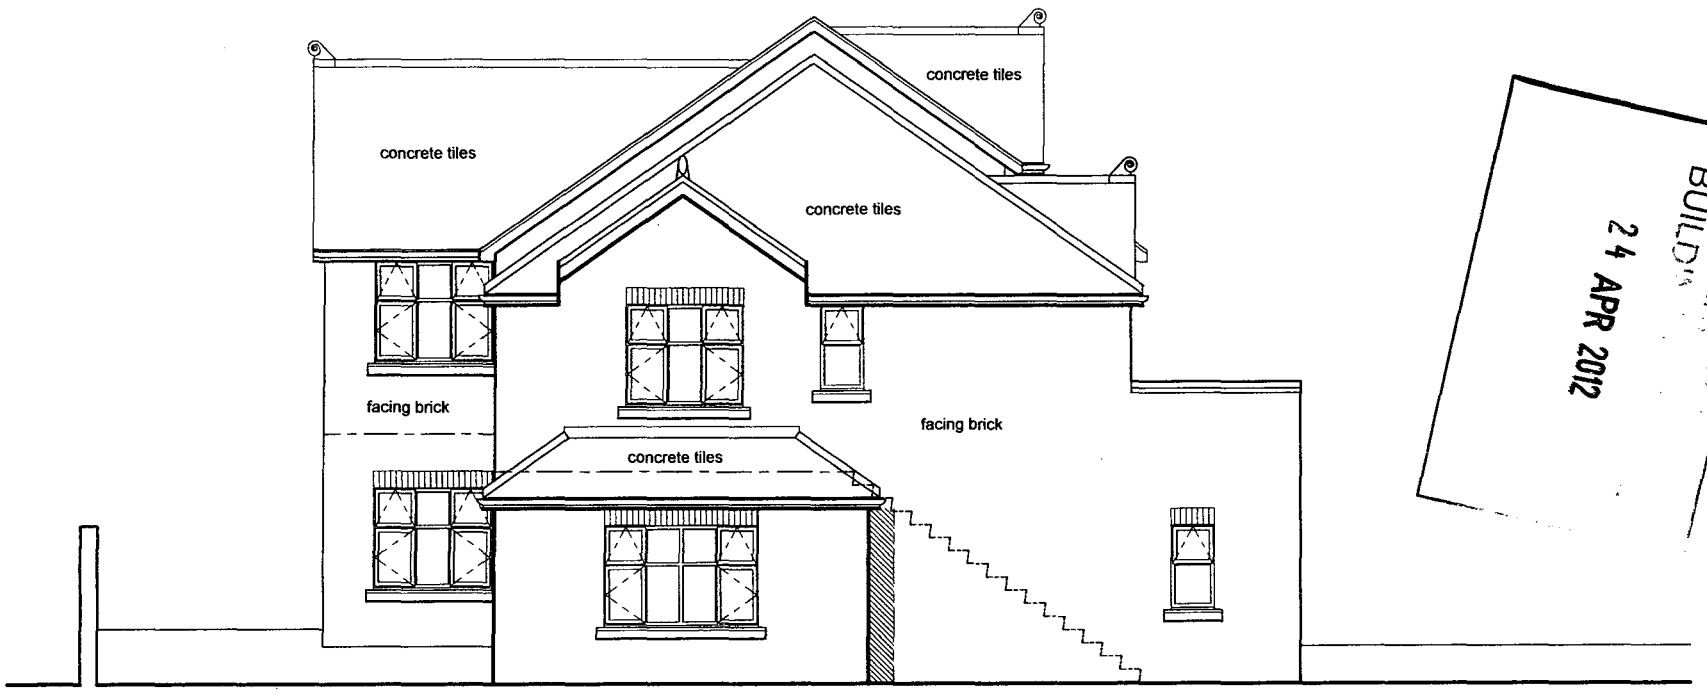

TAME STREET ELEVATION (SOUTH EAST)

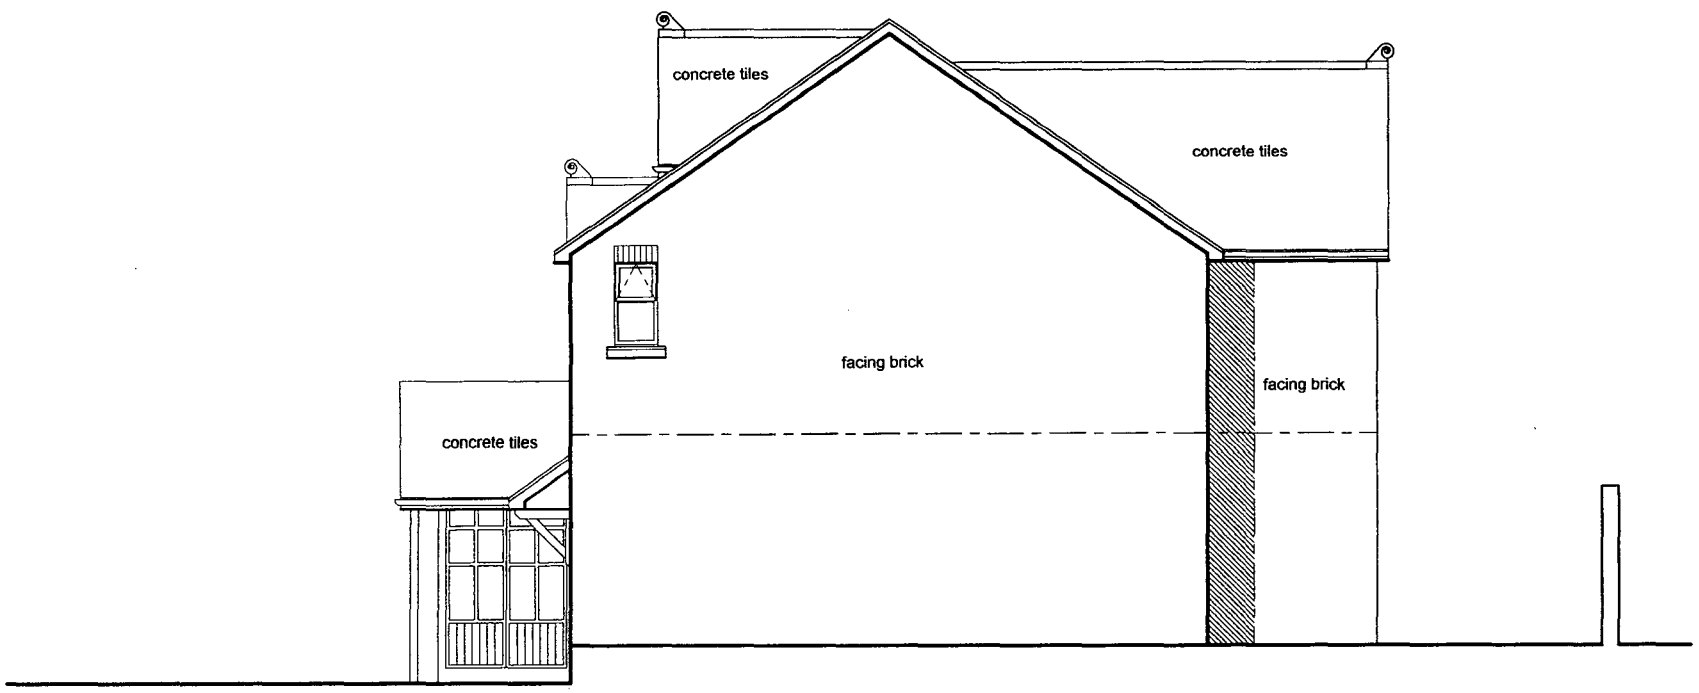

GABLE ELEVATION (NORTH WEST)

PLANNING
BUILDING
24 APR 2012

Notes

Do not scale from this drawing.

All dimensions must be checked on site by contractor prior to construction.

Bernard Taylor Partnership Ltd.
Architects
ELIZABETH HOUSE, 486 DIDSBURY ROAD, HEATON MERSEY, STOCKPORT, CHESHIRE, SK4 3BS.
Tel: 0161-443 1221
Fax: 0161-442 1672
E-mail: info@BernardTaylor.co.uk


Client
Edward Mayes Trust

Job
Mayes Gardens - PHASE 8
Ancoats
Manchester


Description
Elevations
as Proposed

Drawn: DJ Date: 15-01-12 Scale: 1:100


Job No:	Drg No:	Rev.
2453	04	A

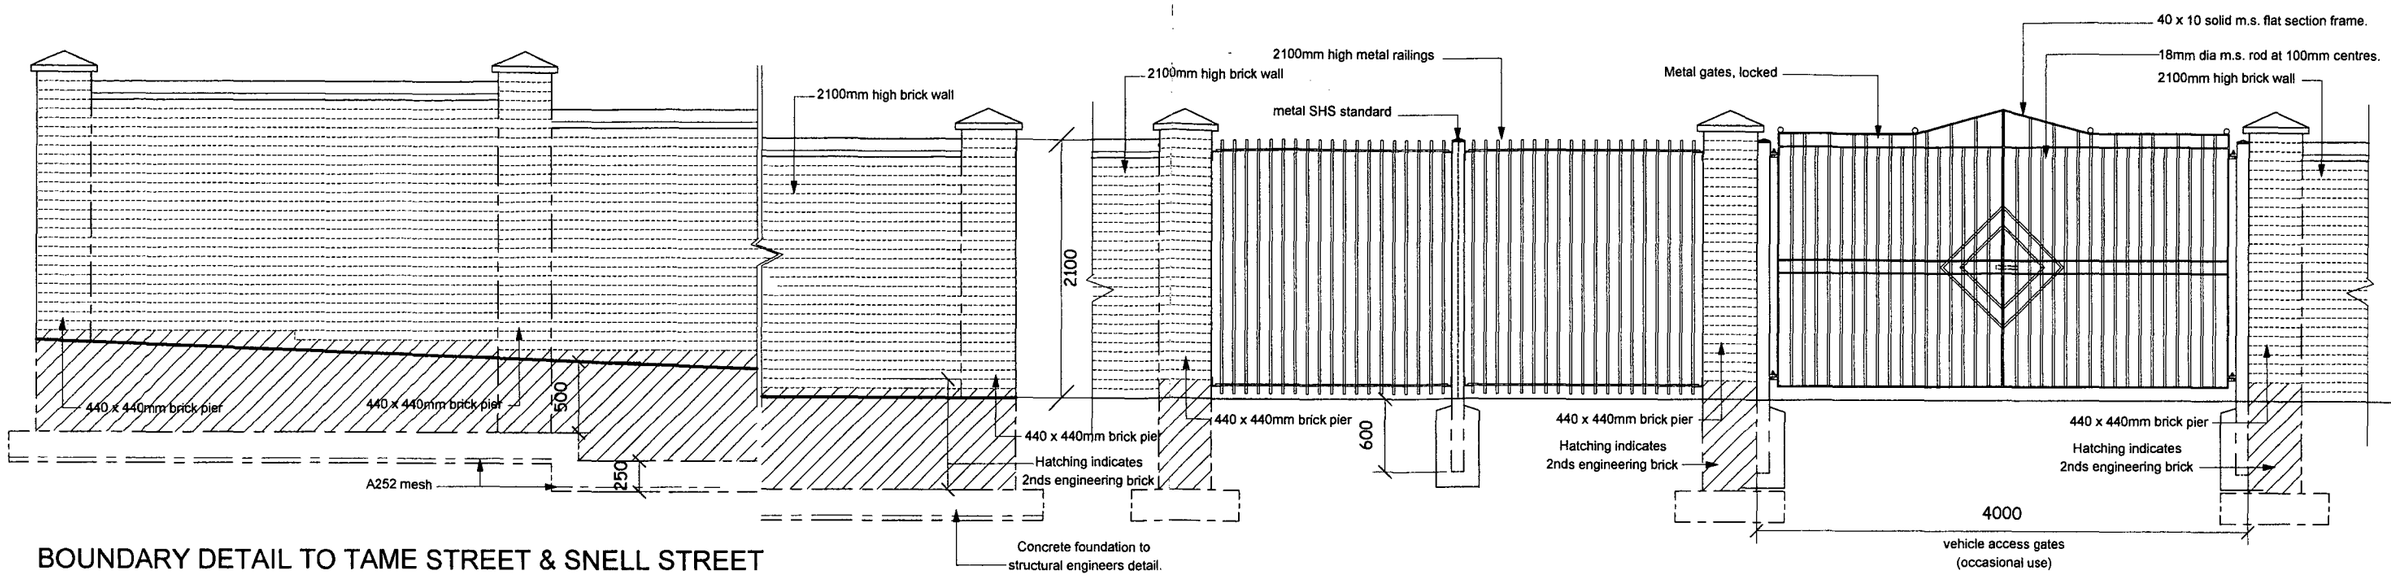


BOUNDARY DETAIL TO TAME STREET & SNELL STREET

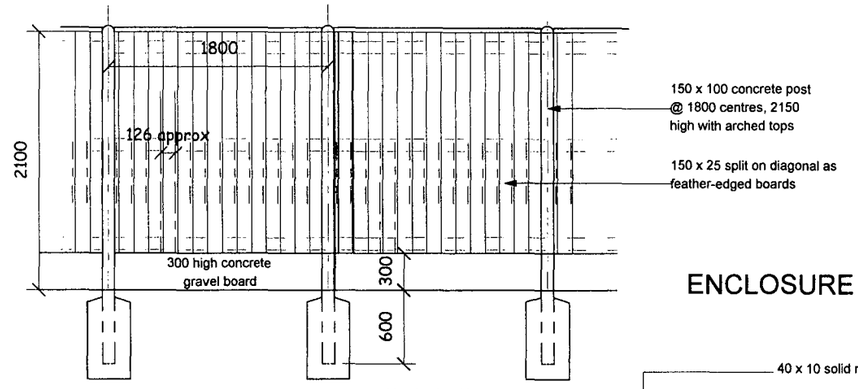


ENCLOSURE TO BIN STORE

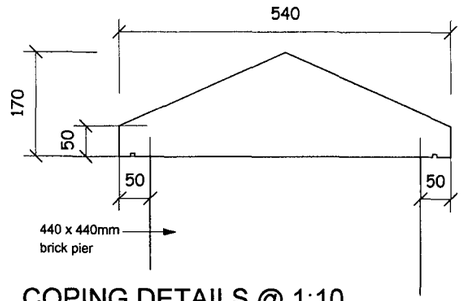


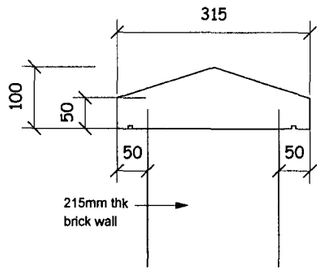

COPING DETAILS @ 1:10

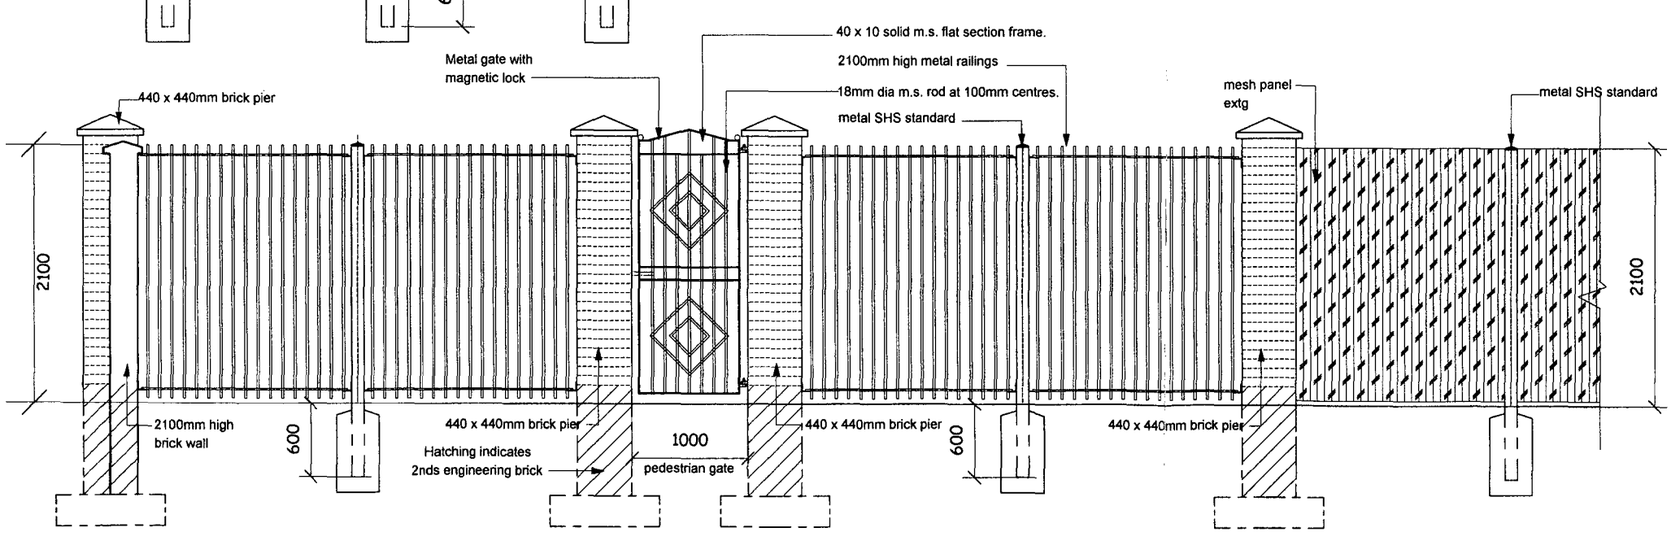

BOUNDARY DETAIL TO TAME STREET

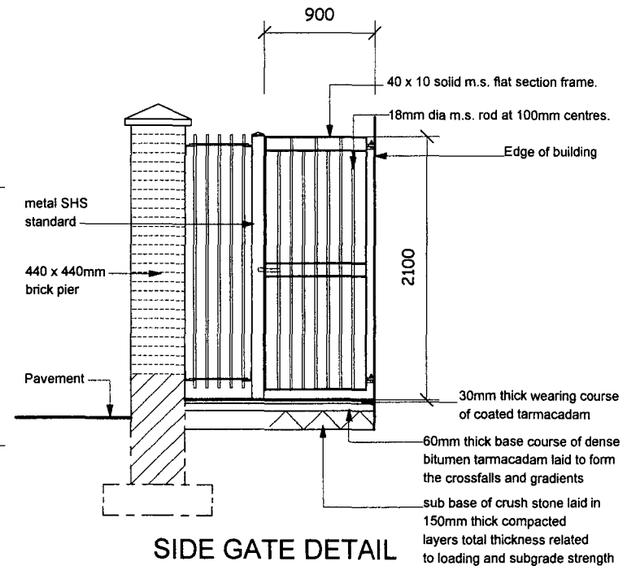

SIDE GATE DETAIL

Client	Description			Job N	2453
Charity of Edward Mayes	BOUNDARY DETAILS			Drg N	05
Job	Drawn	Date	Scale	Rev.	A
Mayes Gardens - Phase 8	DJ	13.01.12	1:50		

Bernard Taylor Partnership Ltd.
Architects
ELIZABETH HOUSE, 486 DIDSBURY ROAD, HEATON MERSEY,
STOCKPORT, CHESHIRE, SK4 3BS.
Tel: 0161-443 1221
Fax: 0161-442 1672
E-mail: Info@BernardTaylor.co.uk