
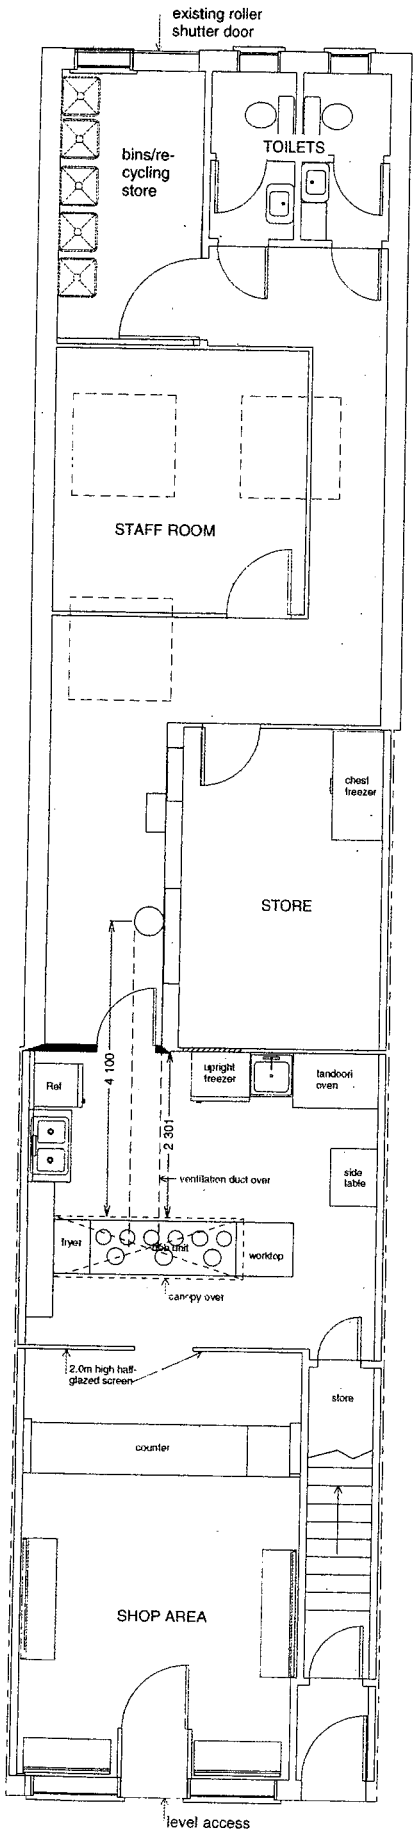


GROUND FLOOR

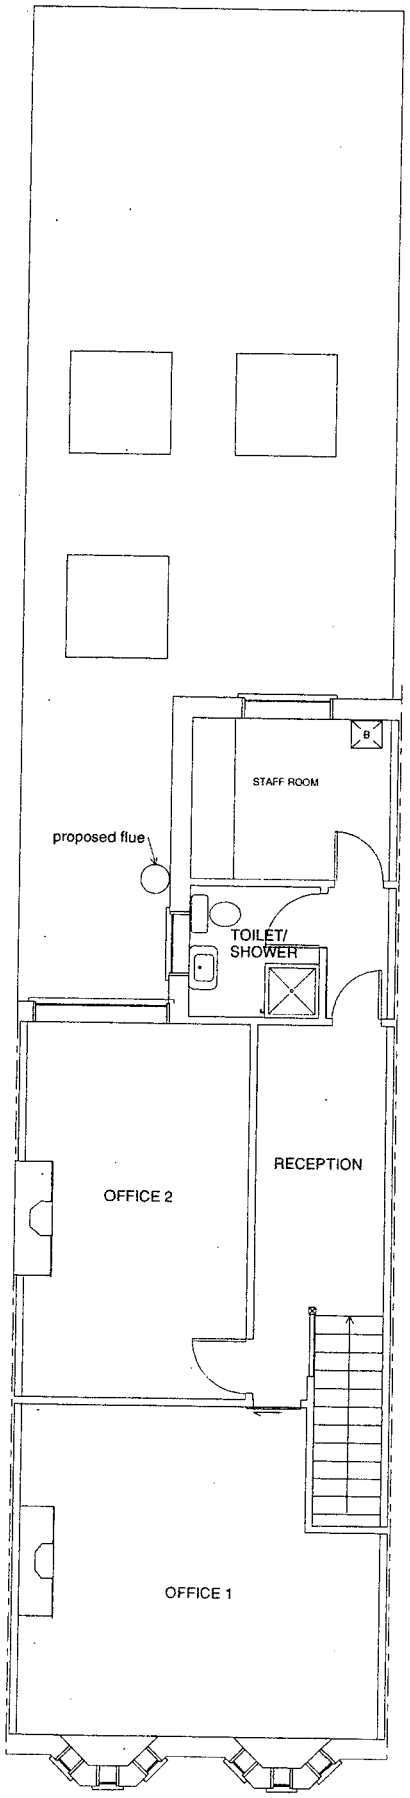

FIRST FLOOR

PLANNING
17 MAR 2008

Scale: metres 0 0.5 1.0 1.5 2.0 3.0 4.0 5.0

292 BARLOW MOOR ROAD,
CHORLTON MANCHESTER M21 8HA
drwg no.: 752/2 scale: 1/100 @ A4
drawn by: gff date: 05.03.08
Proposed FLOOR PLANS