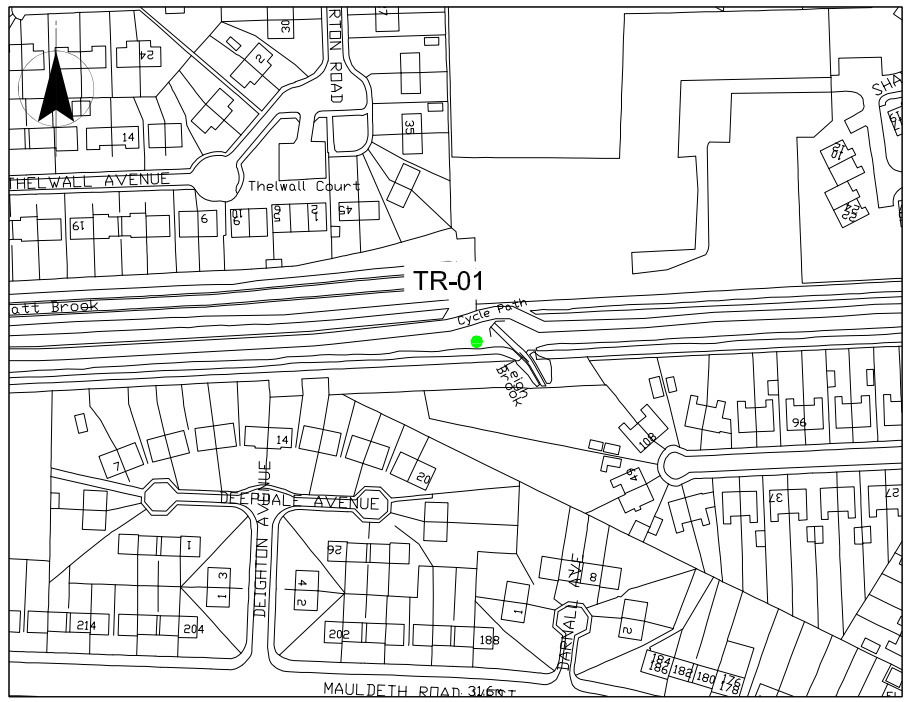

LOCATION PLAN
SCALE: 1:2500



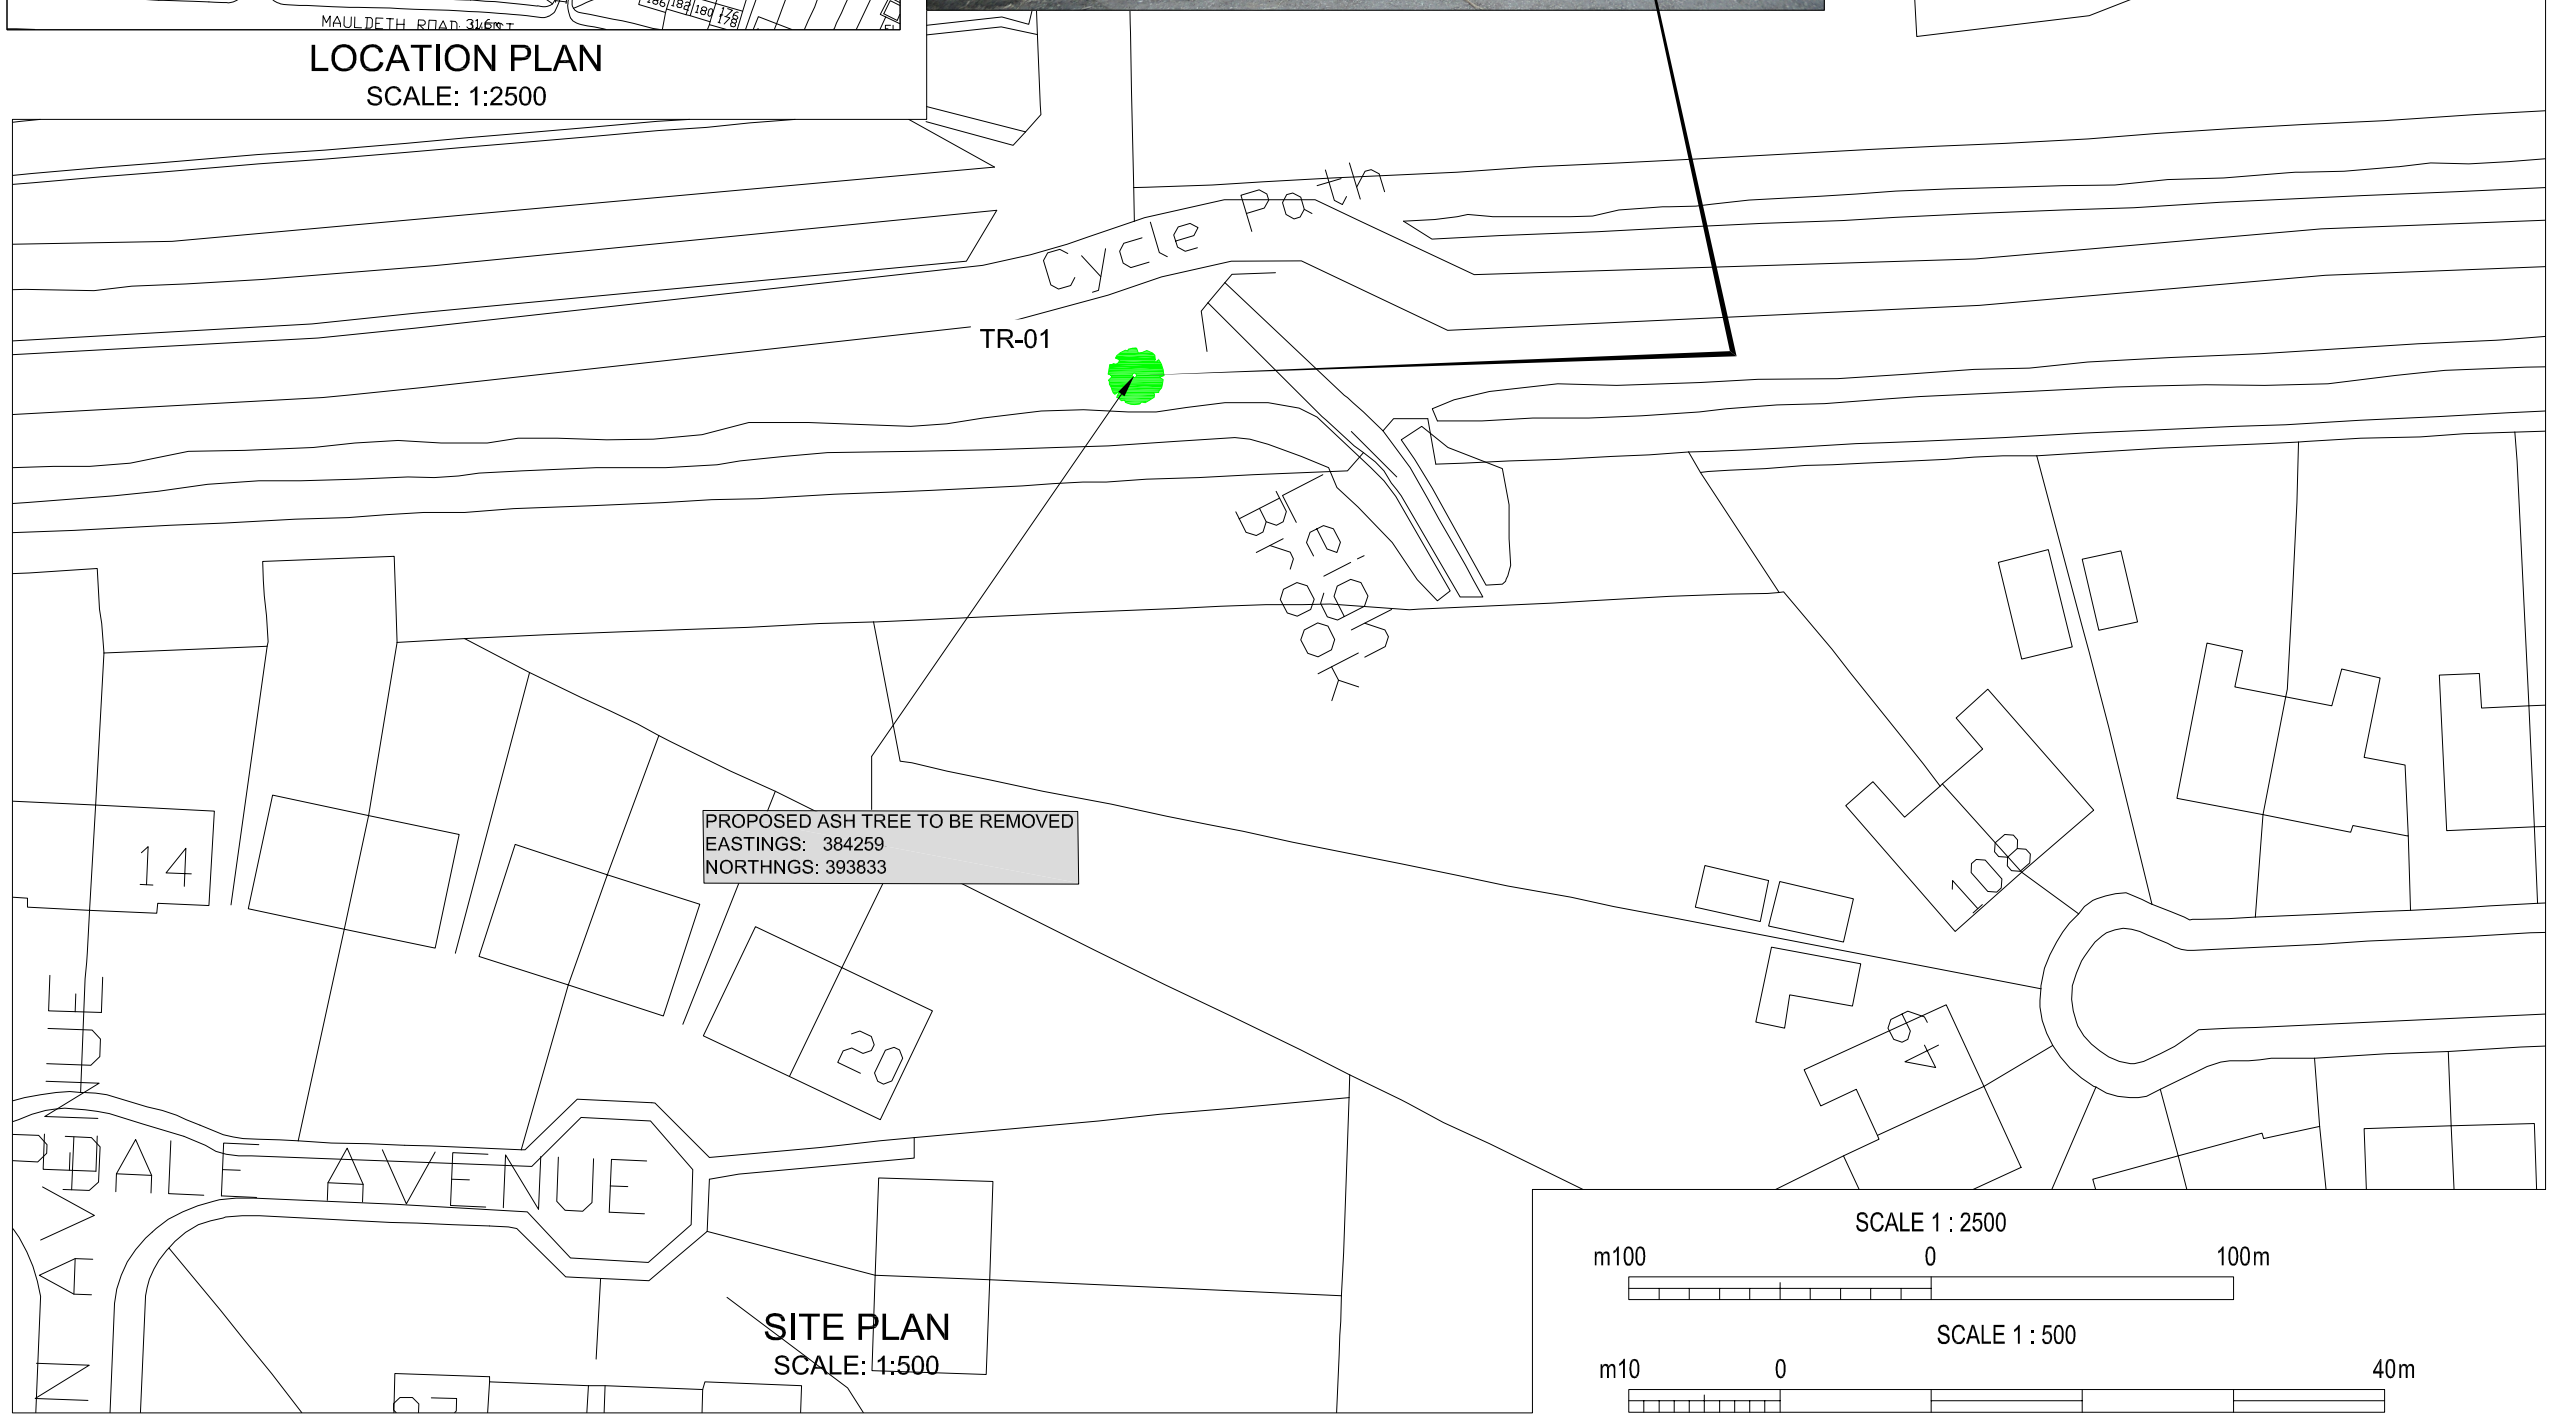

SITE PLAN
SCALE: 1:500

SCALE 1 : 2500
m100 0 100m

SCALE 1 : 500
m10 0 40m

NOTES
1. LANDOWNER TO BE NOTIFIED OF WORKS IN ADVANCE. CONTACT THIRD PARTY CO-ORDINATOR WAYNE RUSHMERE 07748 114713.

LEGEND

EXISTING TREE

TO BE REPRODUCED IN COLOUR ONLY

OS MAP REFERENCE
SJ 8393, 8493

CURRENT ISSUE INFORMATION
B. For information Position Of Tree Modified

VERSION	DRWN	CHKD	REVD		DATE
B	IHK	LW	ON	FOR INFORMATION	11-04-13

United Utilities

Balfour Beatty Utility Solutions

UNITED UTILITIES PLC
MANCHESTER RING MAIN - PHASE 5 - LDTM
BUCKINGHAM ROAD VALVE HOUSE
TO BRAILSFORD ROAD VALVE HOUSE
TREE REMOVAL DRAWING
WA-BP-15

SCALE	SHEET SIZE
As Shown	A3
DRAWING NUMBER	REVISION
P1001/80024388/05/96/1054	B

©The copyright of this document, which contains information of a proprietary nature, is vested in United Utilities Water PLC. The content of this document may not be used for purposes other than that for which it has been supplied and may not be reproduced, either wholly or in part, in any way whatsoever. It may not be used by, or its contents divulged to any other person whatsoever without the prior written permission of United Utilities Water PLC.
Copyright Acknowledgement: Use of Ordnance Survey map data sanctioned by the controller of H.M. Stationery Office. OS Licence Number 100019326. Crown copyright reserved. Unauthorised production infringes copyright