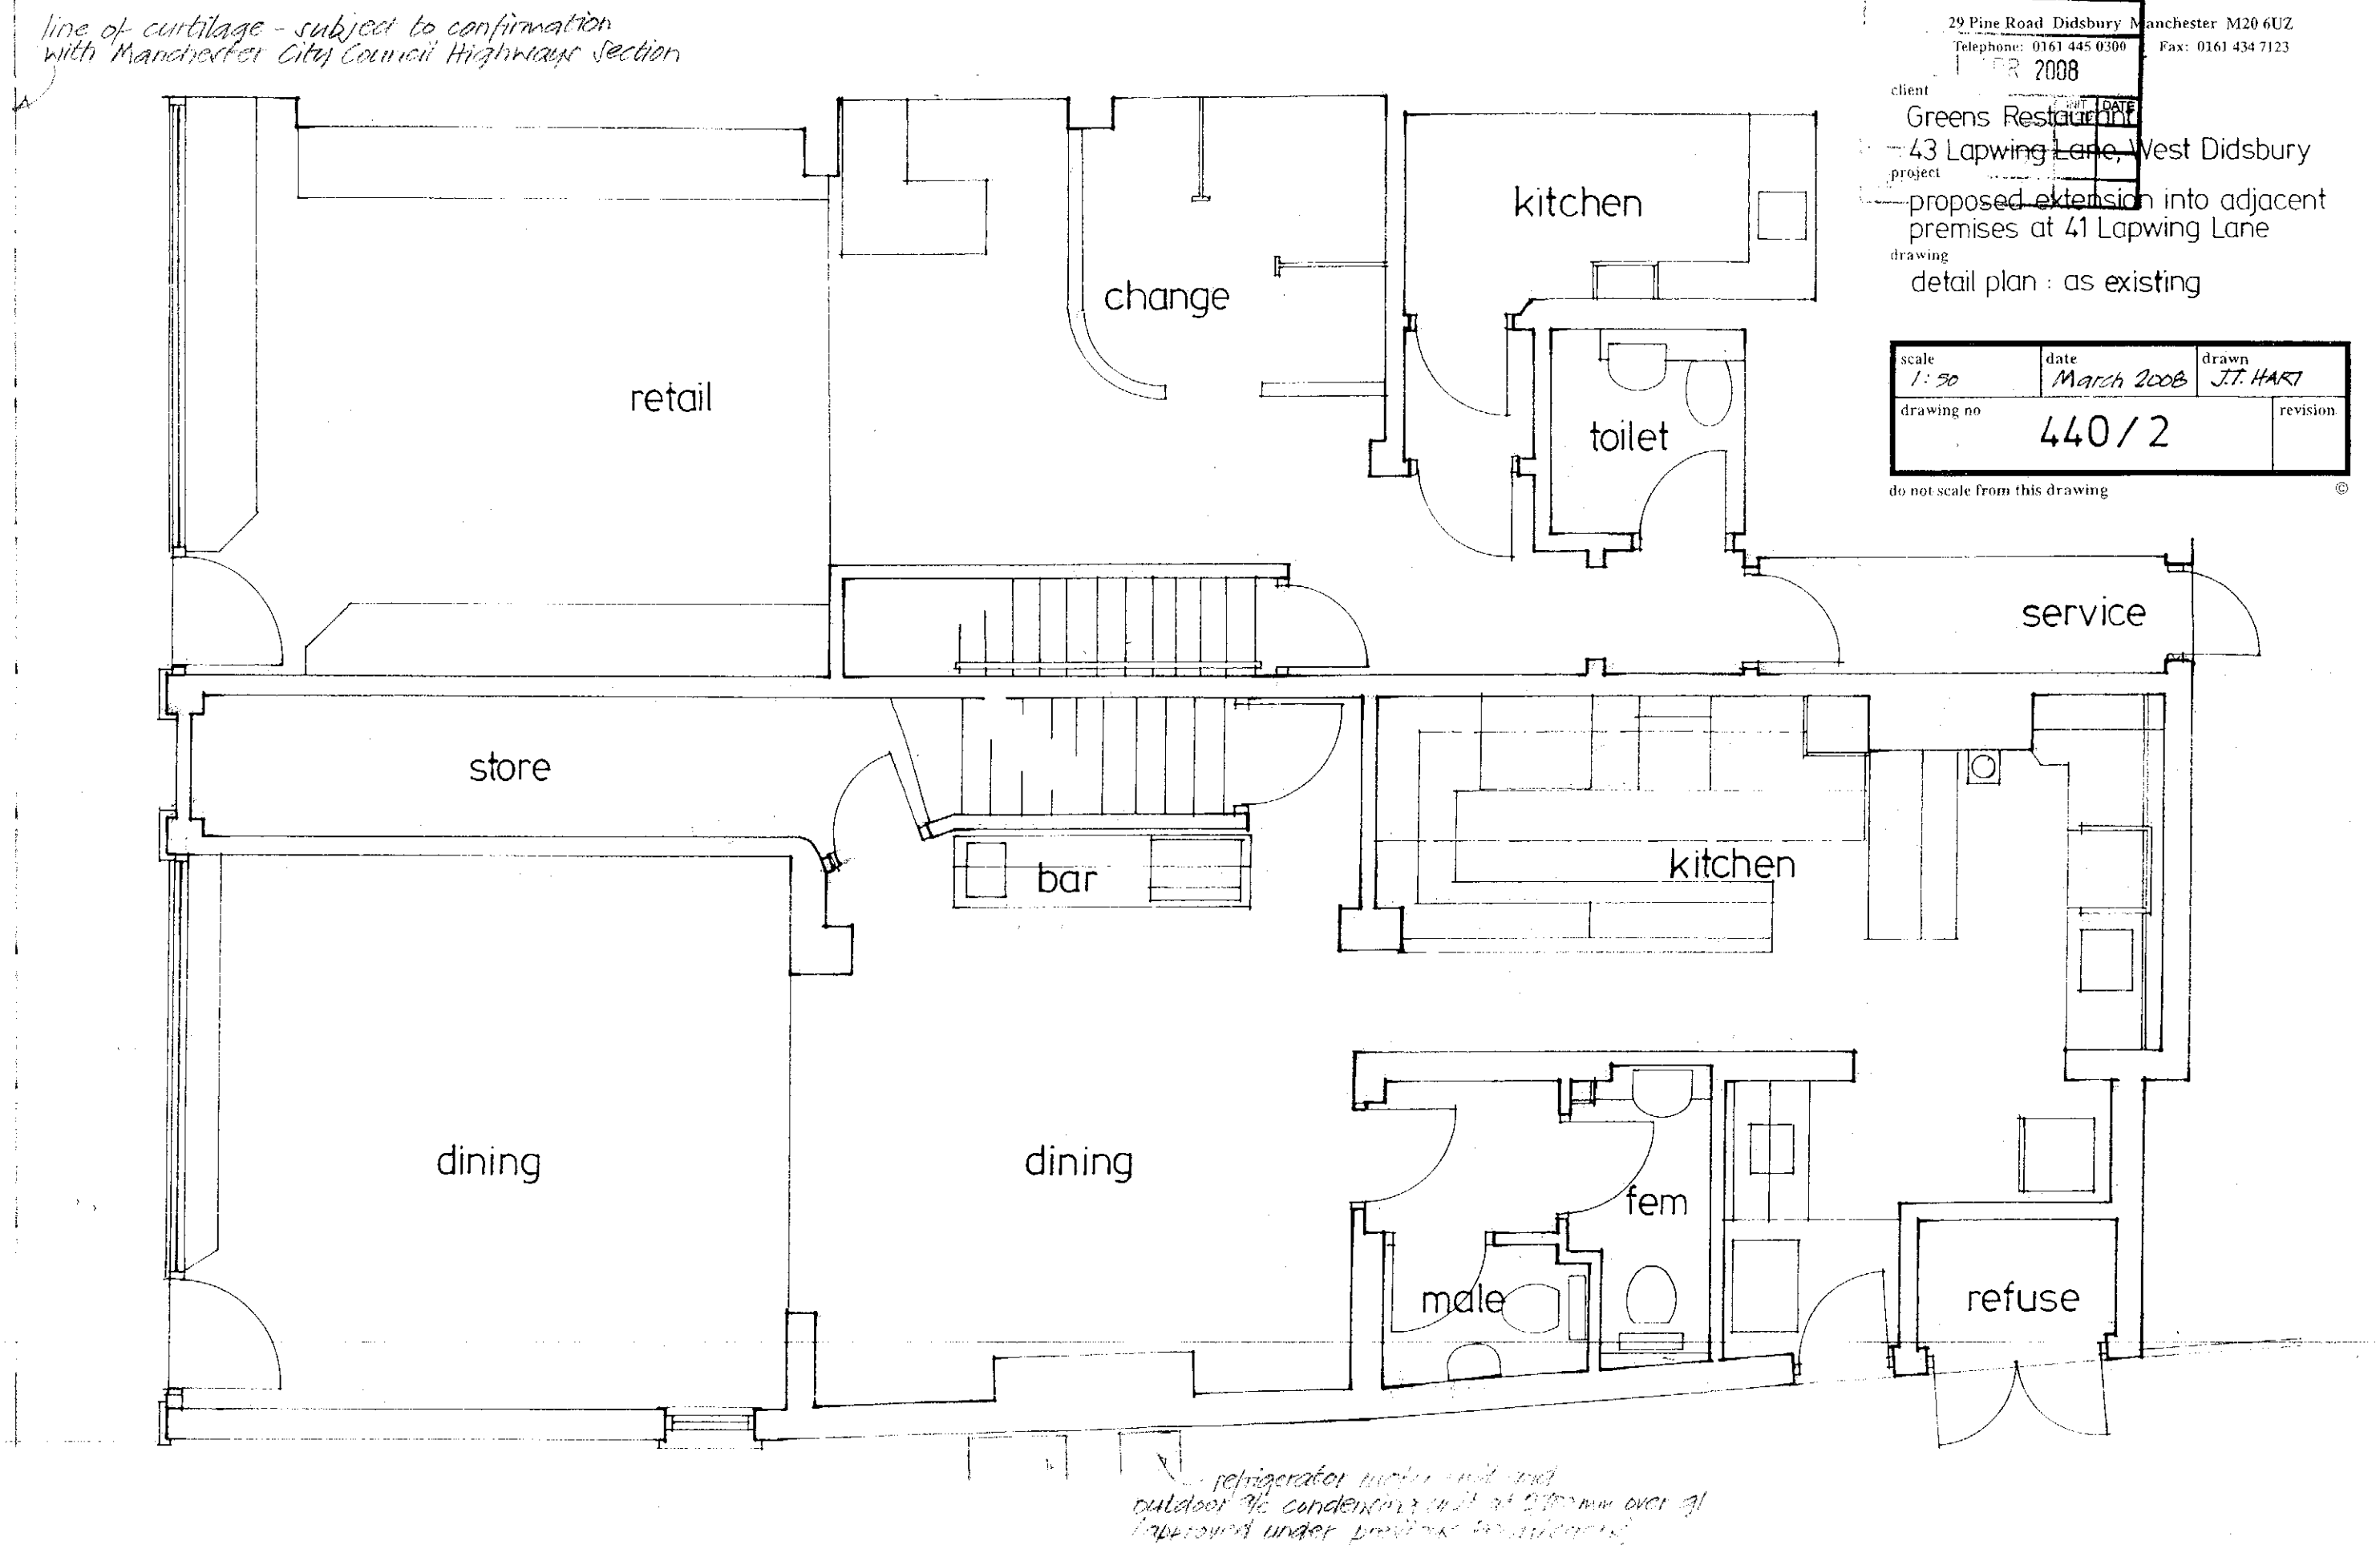

Jonathan G Hart Associates
Architects & Designers
29 Pine Road Didsbury Manchester M20 6UZ
Telephone: 0161 445 0300 Fax: 0161 434 7123

client
Greens Restaurant
43 Lapwing Lane, West Didsbury

project
proposed extension into adjacent premises at 41 Lapwing Lane

drawing
detail plan : as existing

scale	date	drawn
1:50	March 2008	J.T. HART
drawing no 440/2		revision

do not scale from this drawing ©

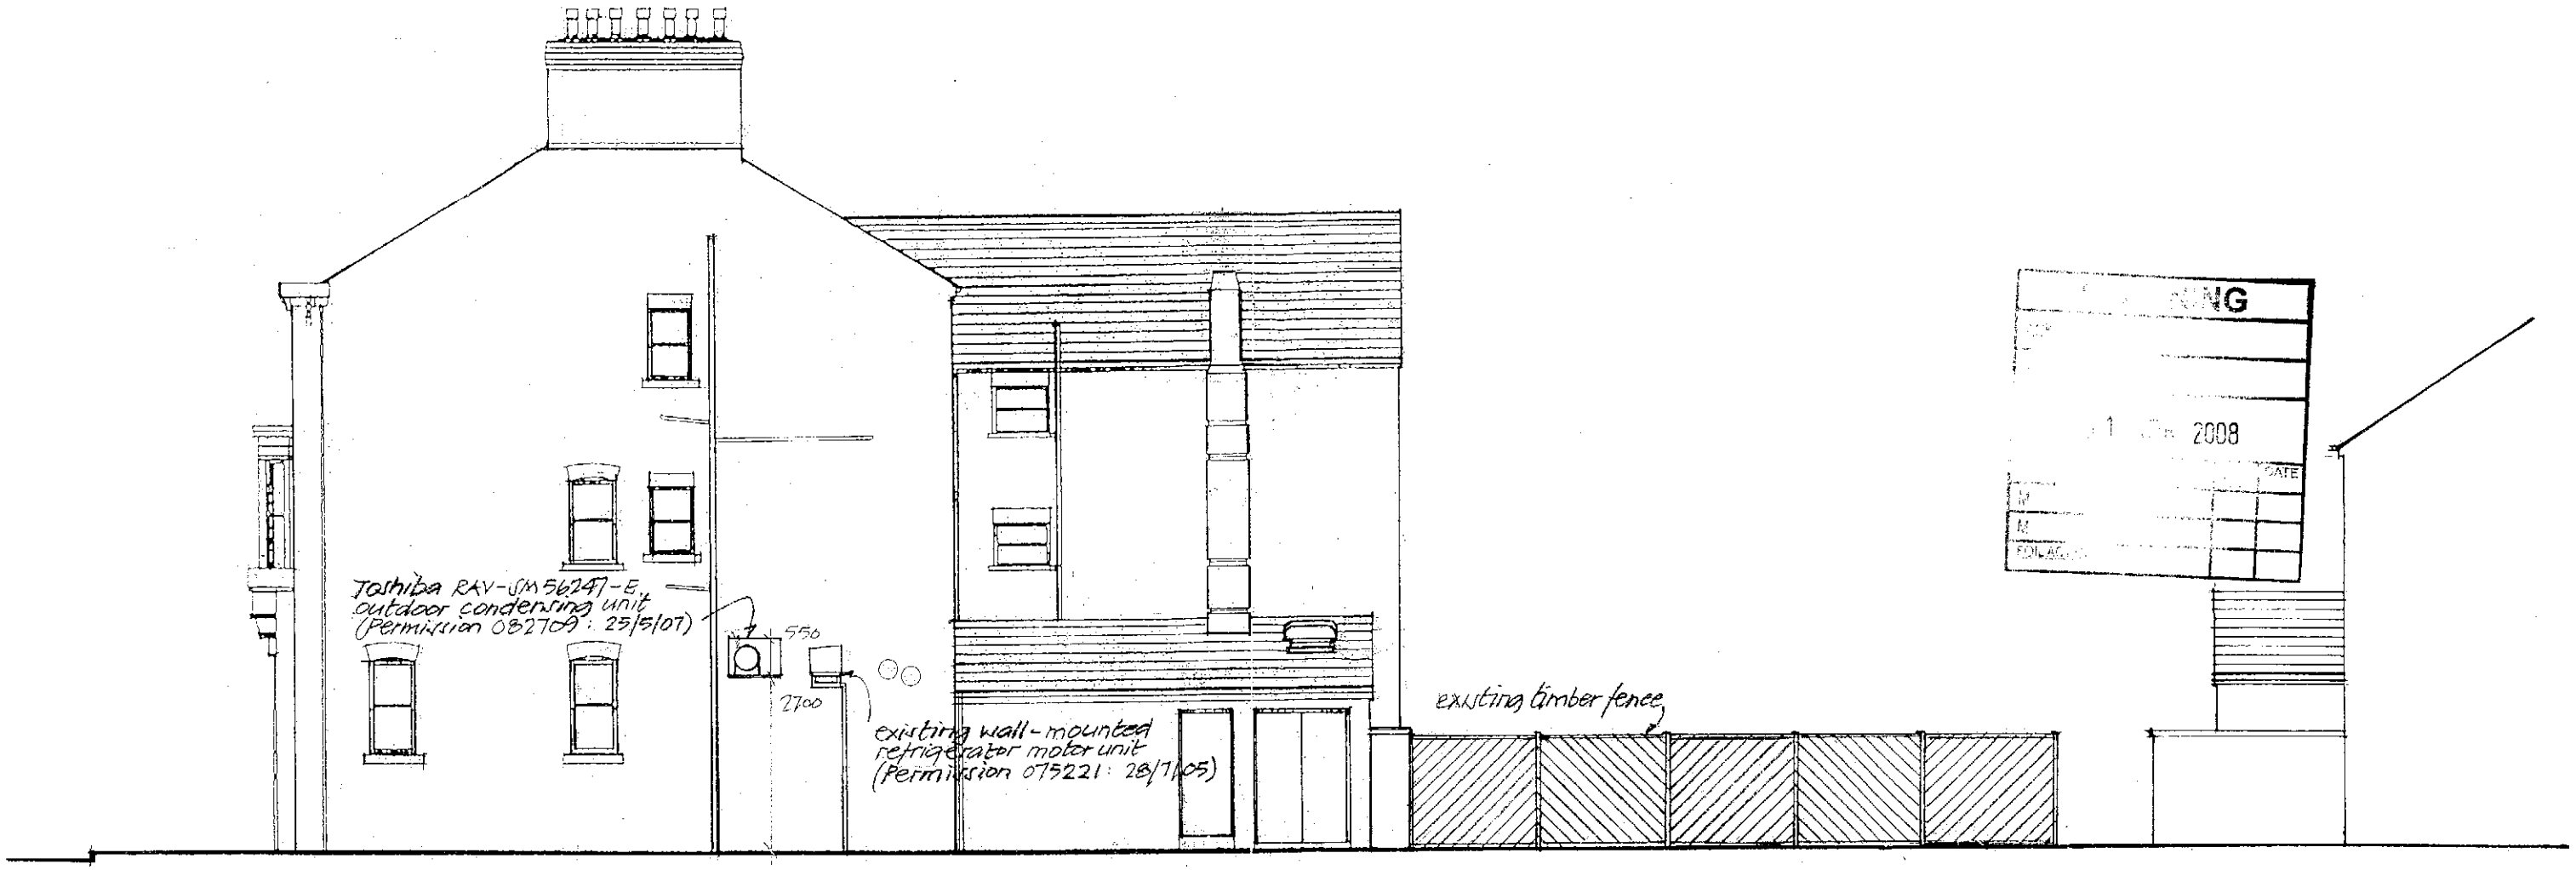

side elevation

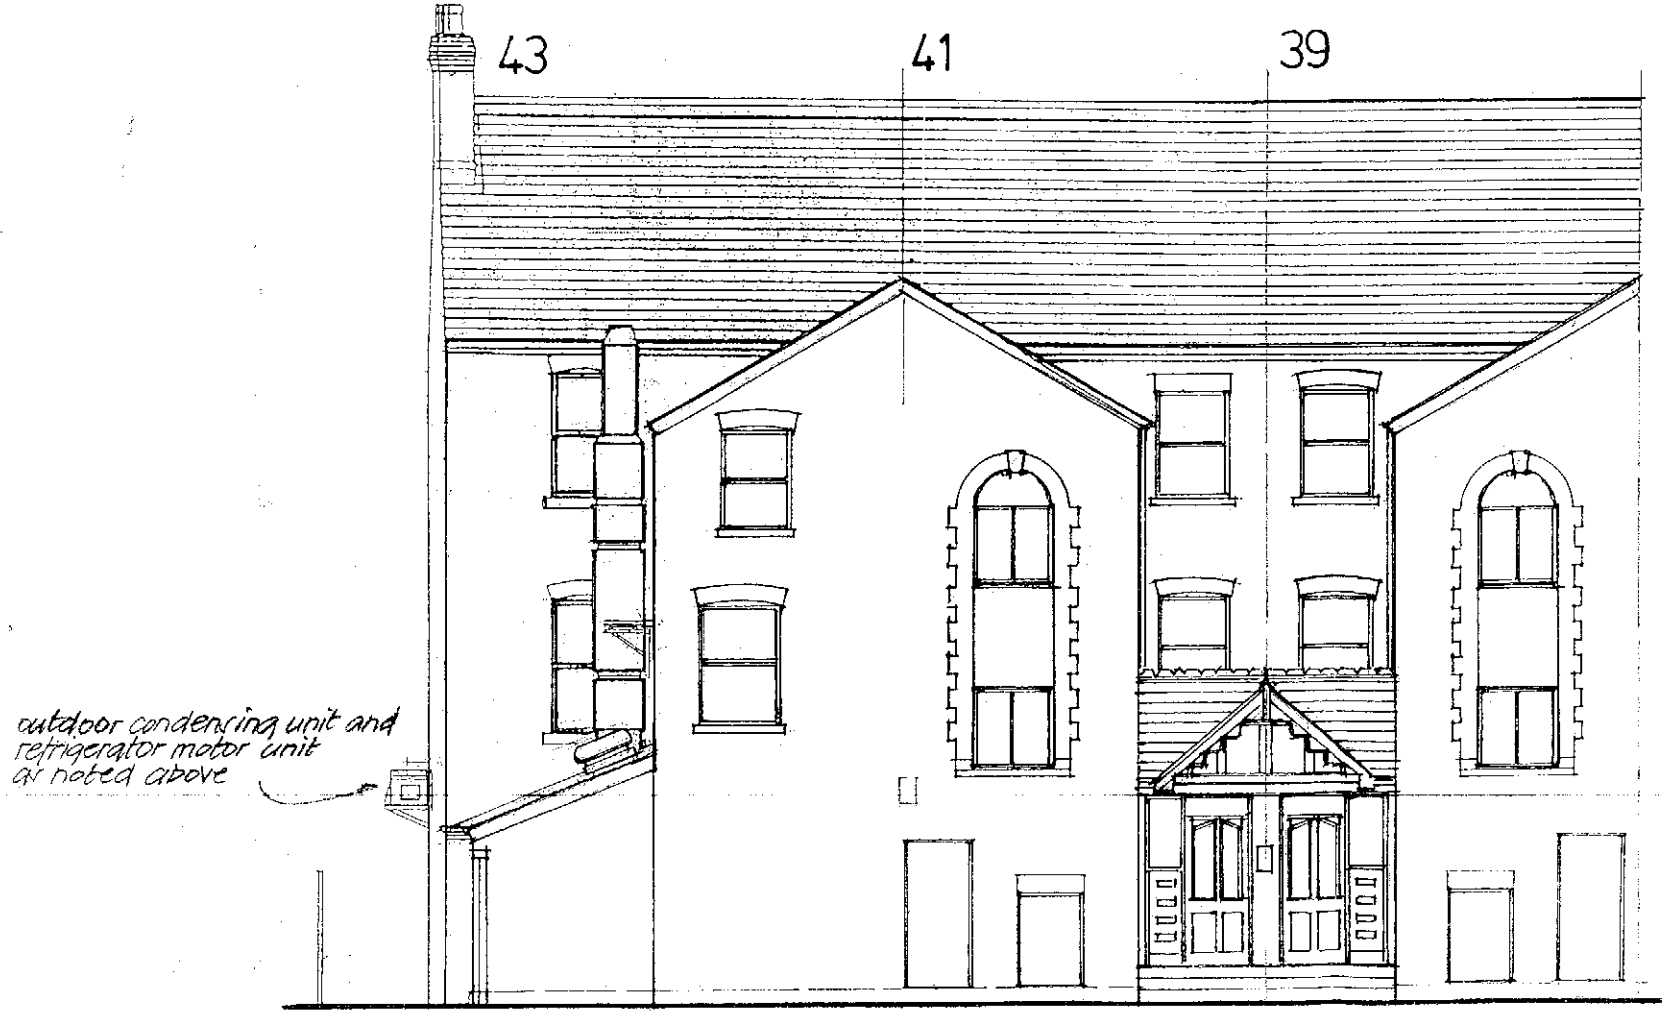

rear elevation

Jonathan Hart Associates
Architects & Designers
29 Pine Road Didsbury Manchester M20 6UZ
Telephone: 0161 445 0300 Fax: 0161 434 7123

client
Greens Restaurant
43 Lapwing Lane, West Didsbury

project
proposed extension into adjacent premises at 41 Lapwing Lane

drawing
elevations : as existing

scale	date	drawn
1:100	March 2008	JT. HART
drawing no	440/3	revision

do not scale from this drawing

©