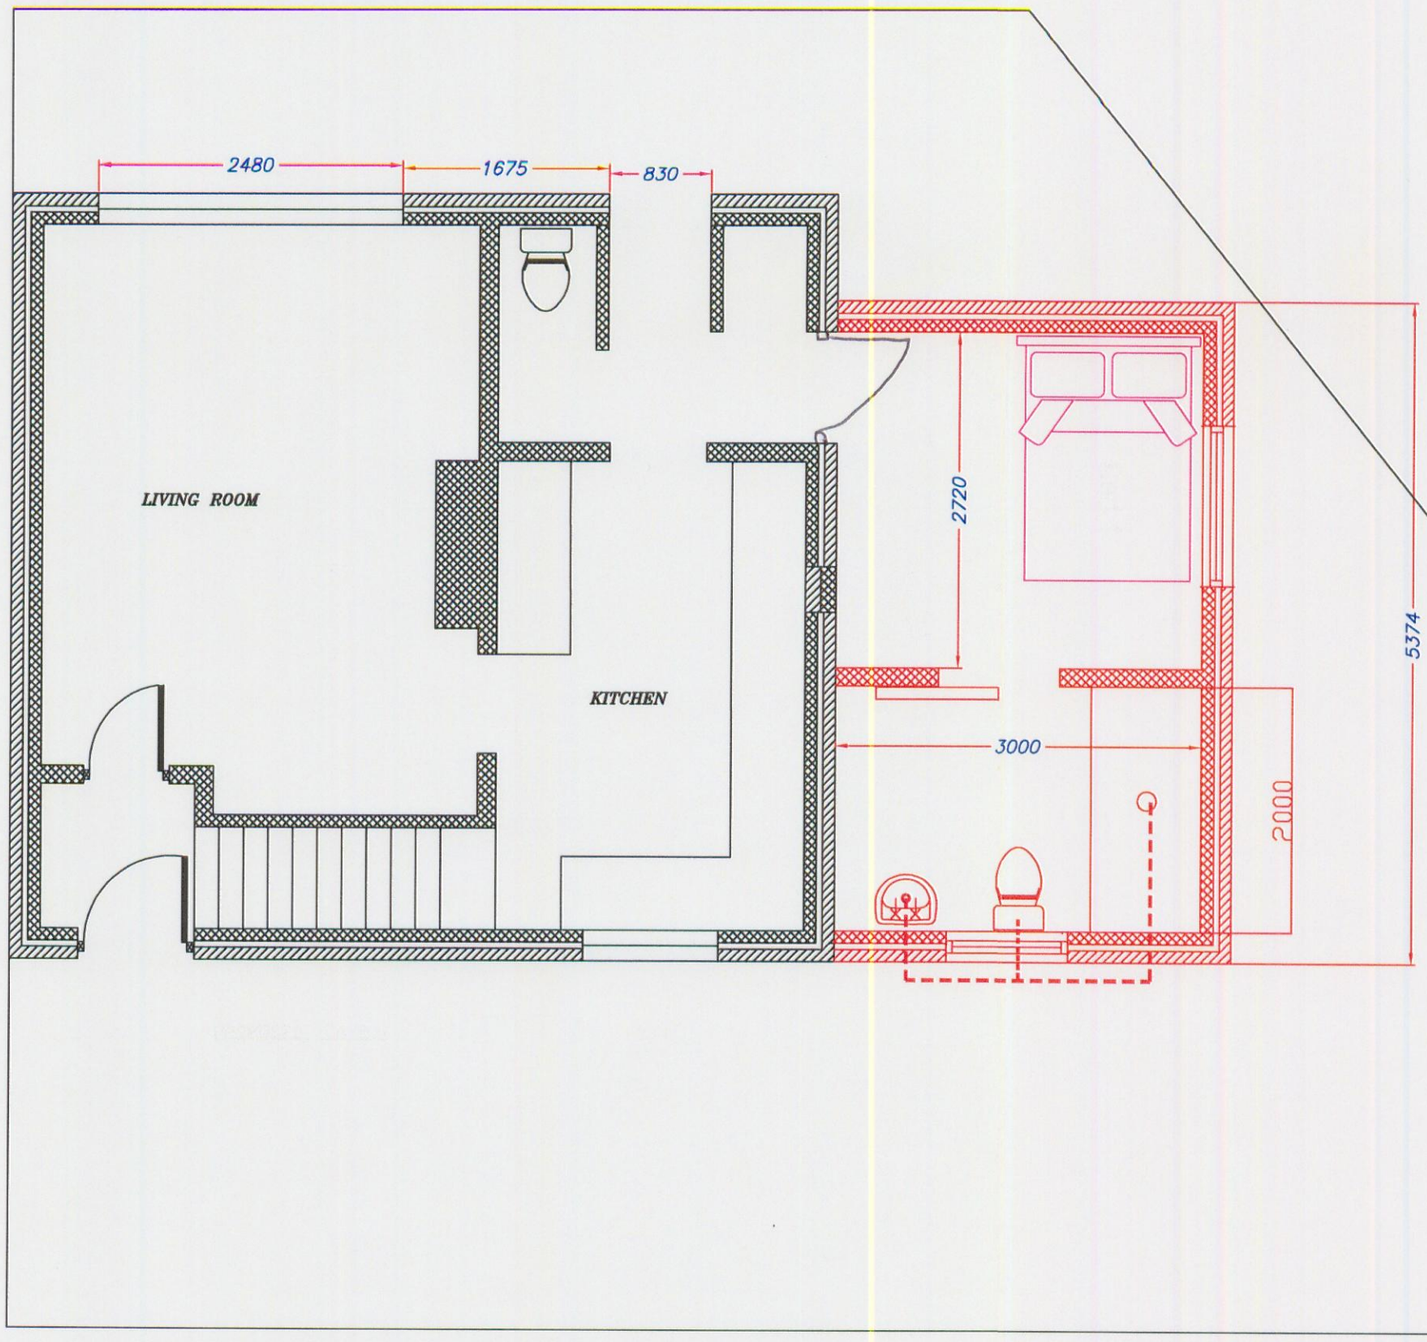


PLANNING
ACK'D
REPLIED
REC: 15 JUN 2009
M
M
M
FOR ACTION
REC'D
DATE

Equipment and Adaptation Service **Barrack Street** **Office** **Hulme** **Manchester** **M15 4ER**	Project: *TONI WHARTON* *90 GRANGE PARK ROAD* *CHARLSTOWN*	Drawn By: *A.AKHTAR*	Date: *31/03/09*
		Scale: *1/50*	Drawing No: **1**

MEAP Manchester Equipment & Adaptations Partnership