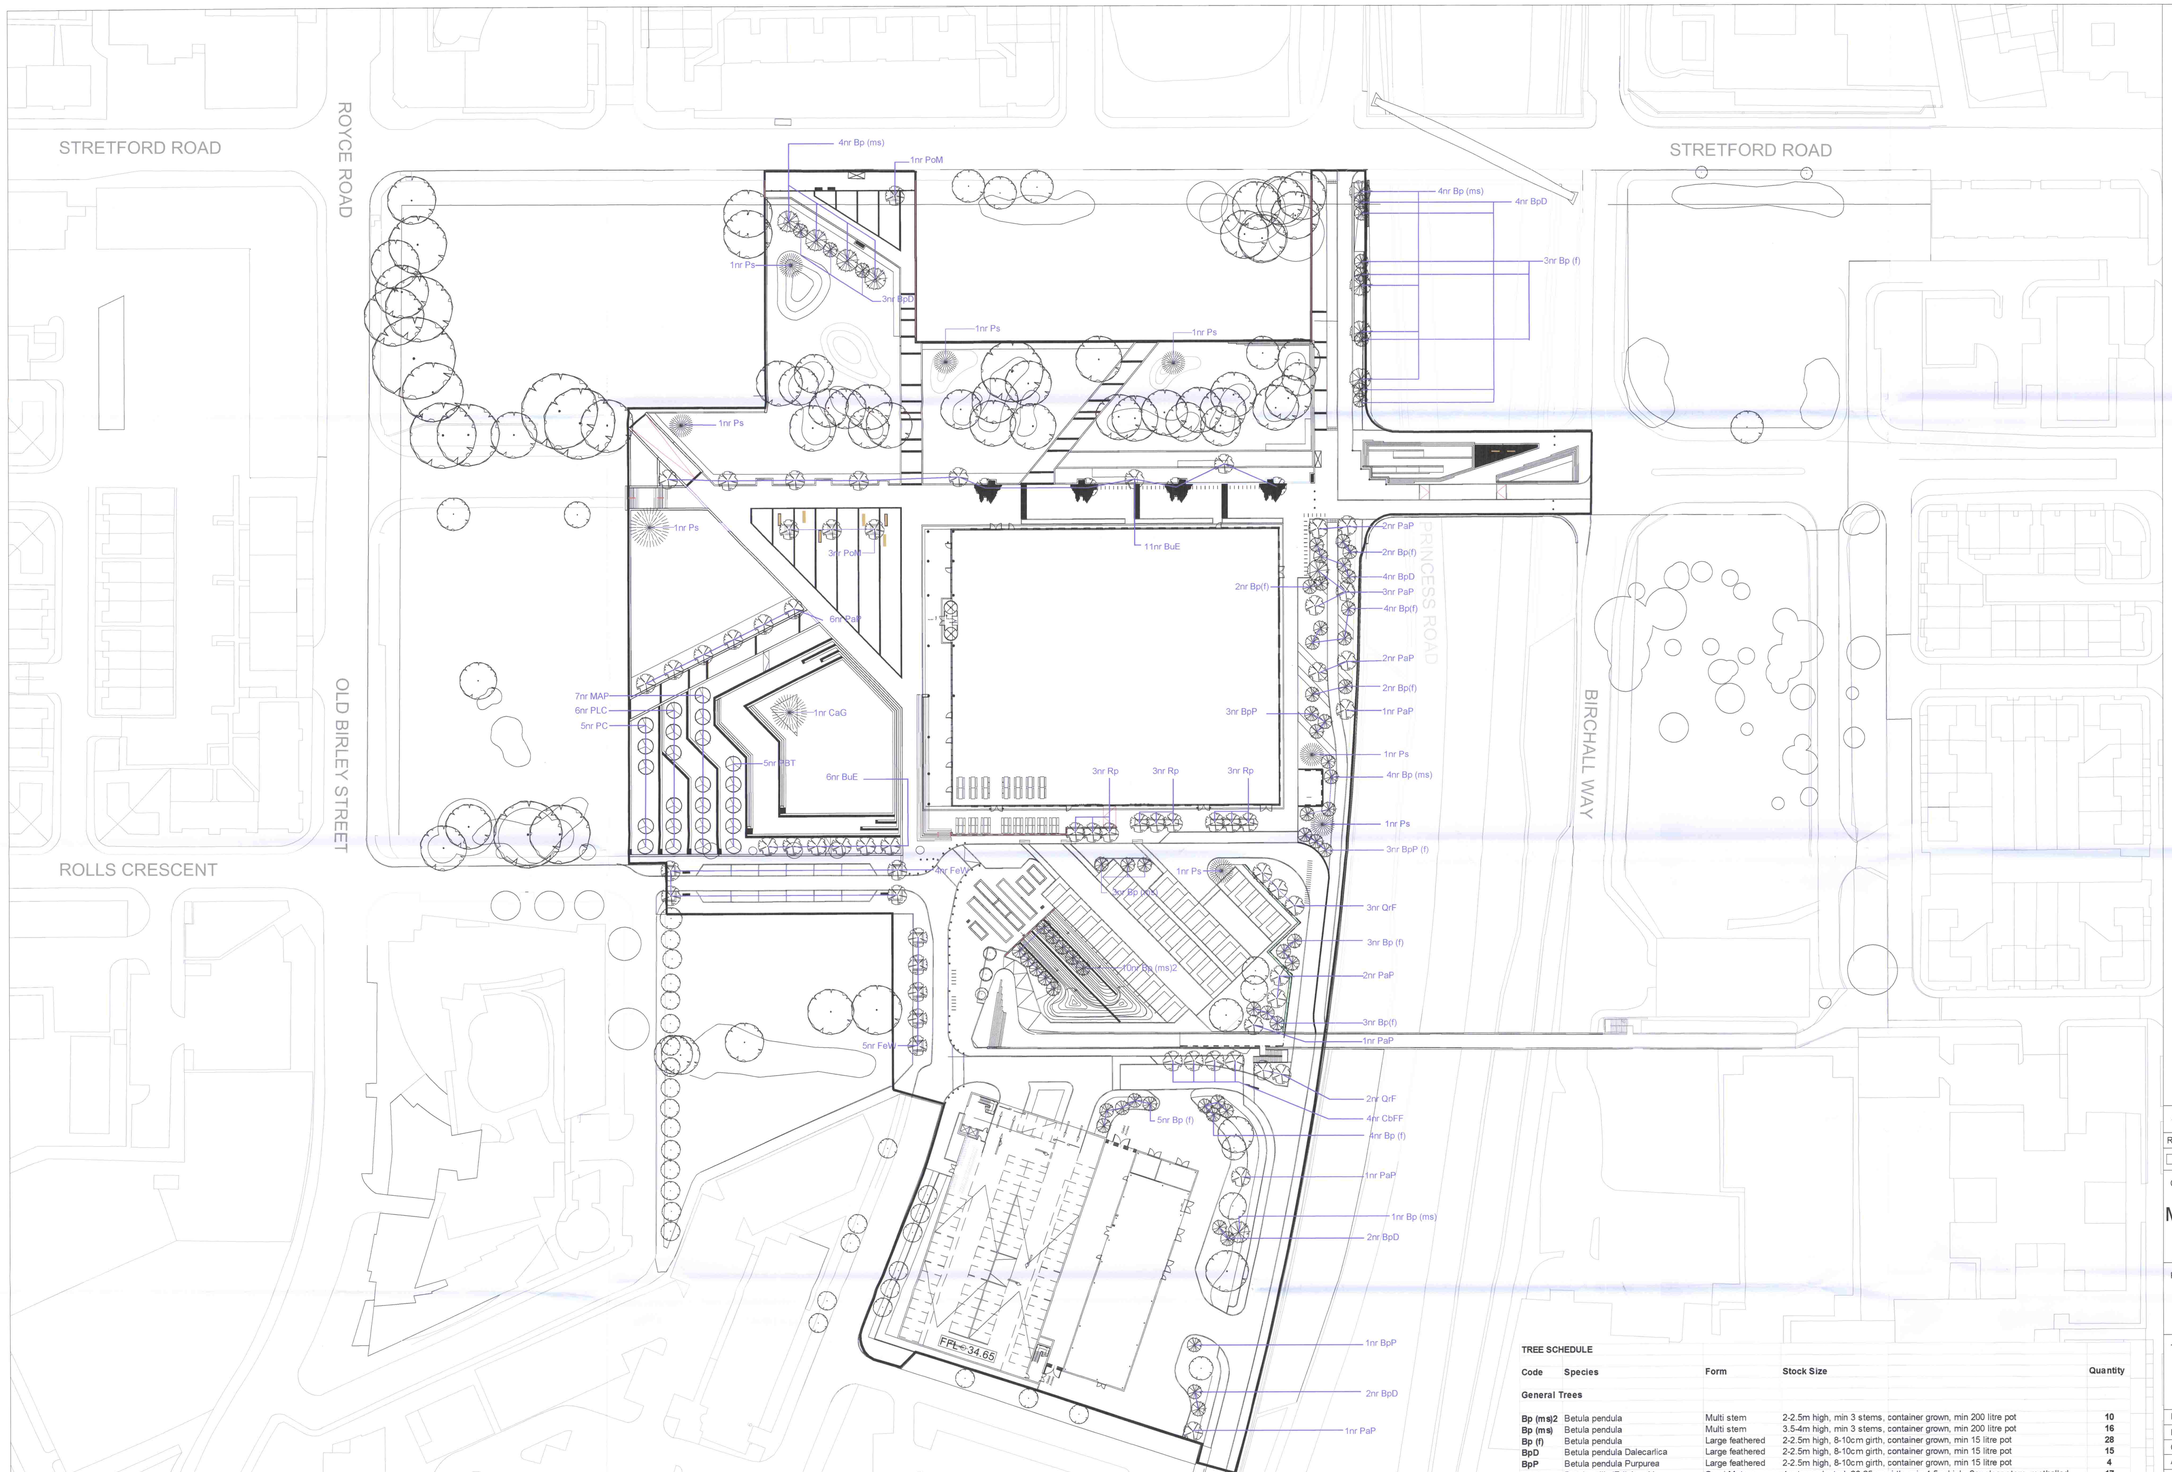


Do not scale from this drawing.
All dimensions should be checked on site.
Refer to architects for further information.

1. The Contractor must refer to the written specification for all operations.
2. This drawing is to be read in conjunction with General Arrangement Plan M4635-700-100.
3. This drawing is to be read in conjunction with all relevant Architects', Service Engineer's, Specialists, Bills of Quantities and Specifications.
4. The Contractor is responsible for accurately ascertaining the position of underground services and responding to all relevant service easement requirements.
5. All dimensions are in millimetres unless stated otherwise, for the purposes of construction this drawing must not be scaled and only written dimensions used.
6. All work and materials are to be in accordance with the relevant British Standards and Code of Practice
7. The insertion of any firm or proprietary brand on this drawing is an indication of the class or quality required and does not exclude the use of alternative materials that are equal in performance, quality and appearance, provided that they have been approved in writing by the Contract Administrator.
8. All Proprietary products are to be used strictly in accordance with the manufacturer's instructions and details.
9. Sub-base construction to be in accordance with engineers specification.
10. For drainage refer to Engineers drawings and specification.
11. For all lighting, CCTV, utilities etc refer to Engineers drawings and specifications
12. Movement joints required to all paving with mortar joints. To BS 7533-6.

TREE SCHEDULE

Code	Species	Form	Stock Size	Quantity
General Trees				
Bp (ms)2	Betula pendula	Multi stem	2-2.5m high, min 3 stems, container grown, min 200 litre pot	**10**
Bp (ms)	Betula pendula	Multi stem	3.5-4m high, min 3 stems, container grown, min 200 litre pot	**16**
Bp (f)	Betula pendula	Large feathered	2-2.5m high, 8-10cm girth, container grown, min 15 litre pot	**28**
BpD	Betula pendula Dalecarlica	Large feathered	2-2.5m high, 8-10cm girth, container grown, min 15 litre pot	**15**
BpP	Betula pendula Purpurea	Large feathered	2-2.5m high, 8-10cm girth, container grown, min 15 litre pot	**4**
BuE	Betula utilis 'Edinburgh'	Semi Mature	4 x transplanted, 20-25cm girth, min 4.5m high, 2m clear stem, rootballed	**17**
CaG	Cedrus atlantica 'Glauca'	Semi Mature	5-6m high, clear stem, symetrical, strong central leader, well furnished, branched to ground floor	**1**
CbFF	Carpinus betulus 'Frans Fontaine'	Semi Mature	4 x transplanted, 20-25cm girth, min 4.5m high, 2m clear stem, rootballed	**4**
FeW	Fraxinus ecelsior Westhof's Glorie	Semi Mature	4x transplanted,30-35cm girth,min 5m high, 2m clear stem, rootballed	**9**
PaP	Prunus avium Plena	Semi Mature	4x transplanted,20-25cm girth,min 3.5m high, 2m clear stem,rootballed	**19**
PoM	Platanus orientalis 'Minaret'	Semi Mature	40-45cm girth, min xxxx	**7**
Ps	Pinus sylvestris	Large feathered	5x transplanted,feathered specimen,min 3m high, rootballed	**7**
QrF	Quercus robur Fastigiata 'Koster'	Semi Mature	5x transplanted,feathered specimen,min 5m high, 2m clear stem, rootballed	**5**
Rp	Robinia Pseudoaccacia	Semi Mature	4 x transplanted, 20-25cm girth, min 4.5m high, 2m clear stem, rootballed	**9**
Orchard Trees				
MAP	Malus Adams Pearmain	Half standard	1.5m min, bare root, semi dwarfing rootstock	**7**
PLC	Prunus Lapin's Cherokee	Half standard	1.5m min, bare root, semi dwarfing rootstock	**6**
PBT	Prunus Blue Tit	Half standard	1.5m min, bare root, semi dwarfing rootstock	**5**
PC	Pyrus Concorde	Half standard	1.5m min, bare root, semi dwarfing rootstock	**5**
Total tree planting Phase 1				**174**

N

Rev	Date	Detail	Made	Chk'd	App'd
A	10.01.12	Extent of lawns to north west edge of site amended in line with application boundary. Tree locations amended	MS	KH	WC

☐ PLANNING ☐ DRAFT ☐ FOR COMMENT ☒ TENDER ☐ CONSTRUCTION

Client:

Manchester Metropolitan University

Project:

Birley Fields

Title:

TREE PLANTING PLAN

Design: KH	Sheet Size - A0 (841mm x 1189mm)
Drawn: KH	
Chk'd: WC	Date: 21.12.2011
App'd: WC	Scale: 1:500

GILLESPIES

GILLESPIES LLP
Westgate House
44 Hale Road
Hale
Cheshire
WA14 2EX

T: 0161 928 7715
F: 0161 927 7680
E: admin.manchester@gillespies.co.uk

File Location	R:\MXXXX\XXX\DRAWINGS\ DRAWINGS (CURRENT)
No.	M4635_700_300 Rev. A