NOTE:-
DO NOT SCALE FROM THIS DRAWING. USE ONLY DIMENSIONS SHOWN
ALL DIMENSIONS SHALL BE CHECKED AND CONFIRMED ON SITE PRIOR TO COMMENCEMENT / ORDER OF MATERIALS / COMPONENTS.
ANY DISCREPANCIES TO BE REPORTED TO THE ARCHITECT / ENGINEERS FOR CLARIFICATION.

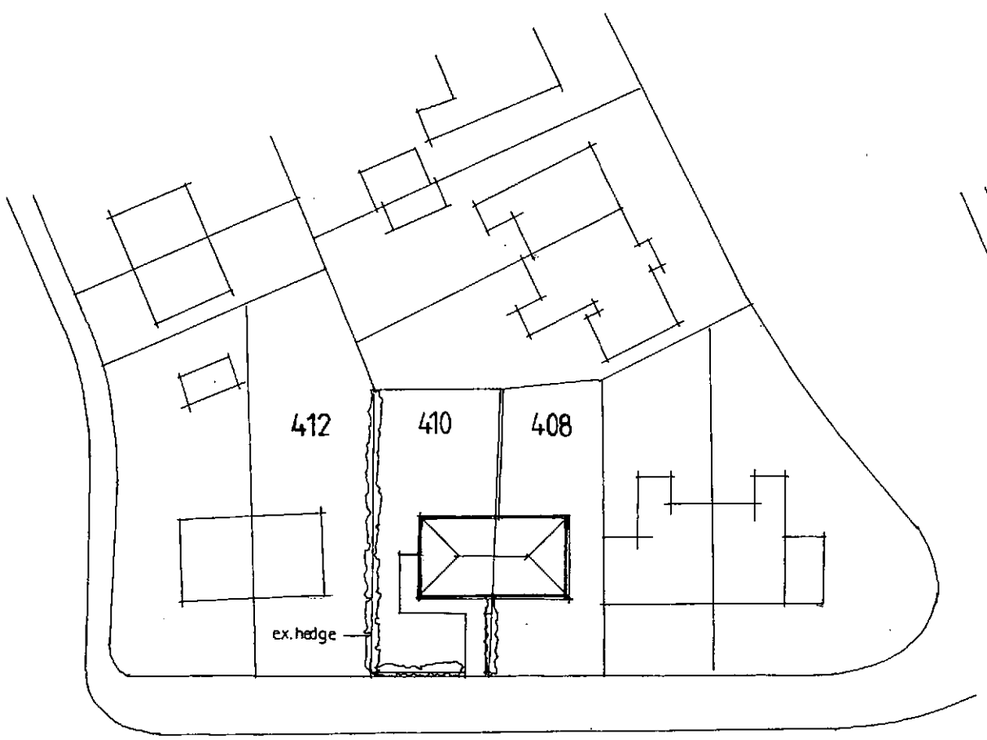

VICTORIA AVENUE

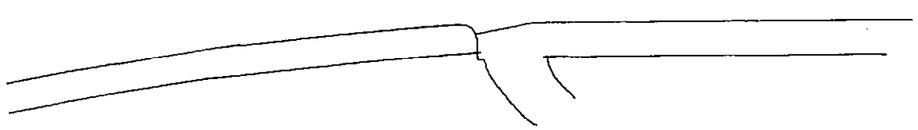

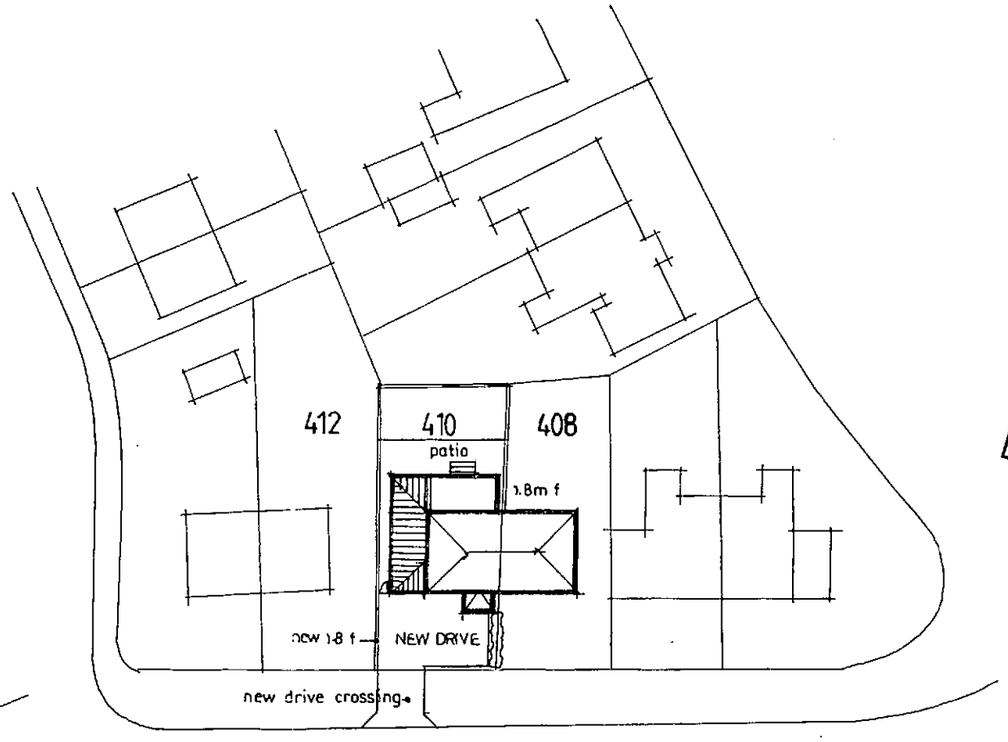

VICTORIA AVENUE

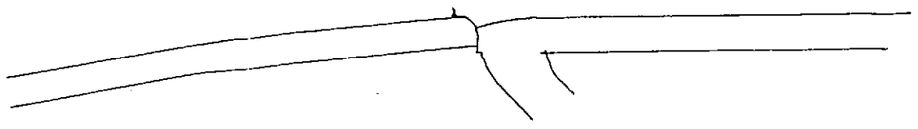

0 5 10 15 20 25 30m

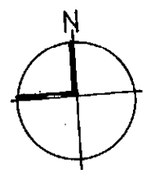

PLANNING AND BUILDING CONTROL
11 OCT 2012

TITLE
EXISTING / PROPOSED SITE PLAN
PROJECT
410 VICTORIA ROAD HIGHER BLACKLEY MANCHESTER M9 OHQ
CLIENT
MR & MRS M ALLEN

SCALE 1: 500@A3 **OCT 12**

DRG No VR/PL/05

rdps
RESIDENTIAL DESIGN AND PLANNING SERVICES
31 GLENSIDE DRIVE
WILMSLOW
CHESHIRE
SK9 1EH
rdps@btinternet.com tel 01625 525266 mob 07895 415100