Do not scale dimensions
if in doubt please ask

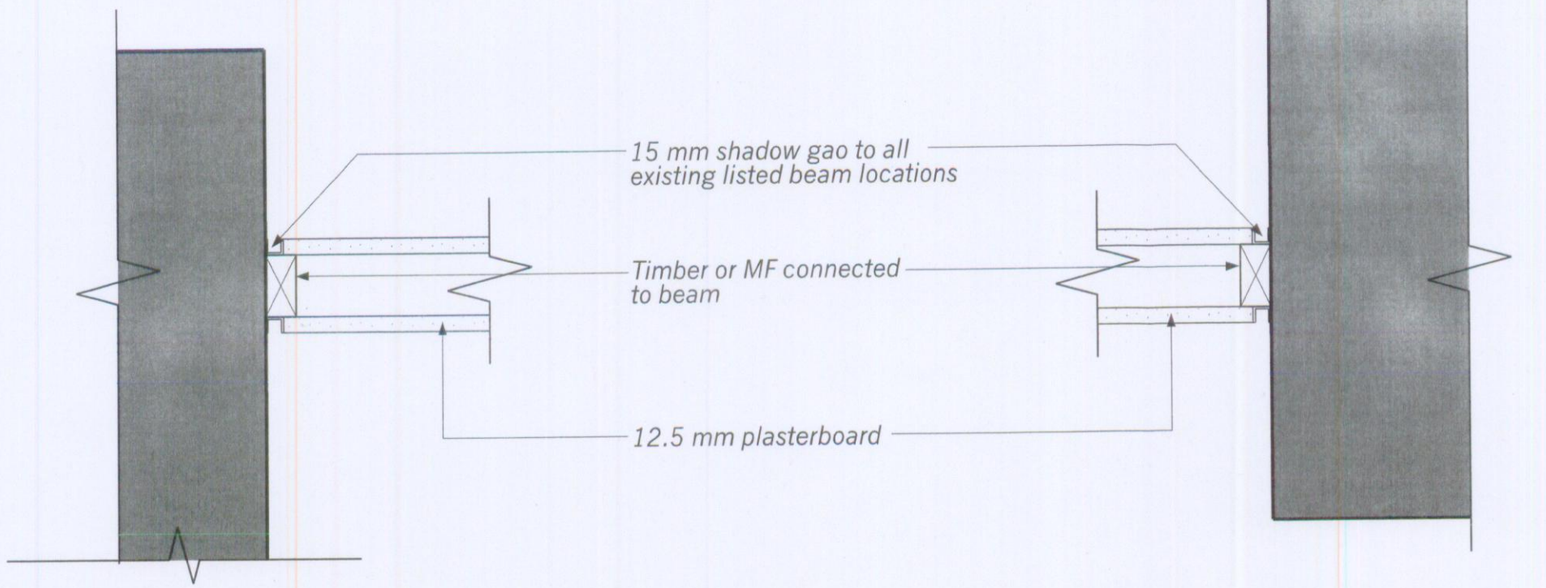

Typical Plan detail connection to internal listed wall fabric

Typical Plan detail connection to external listed wall fabric

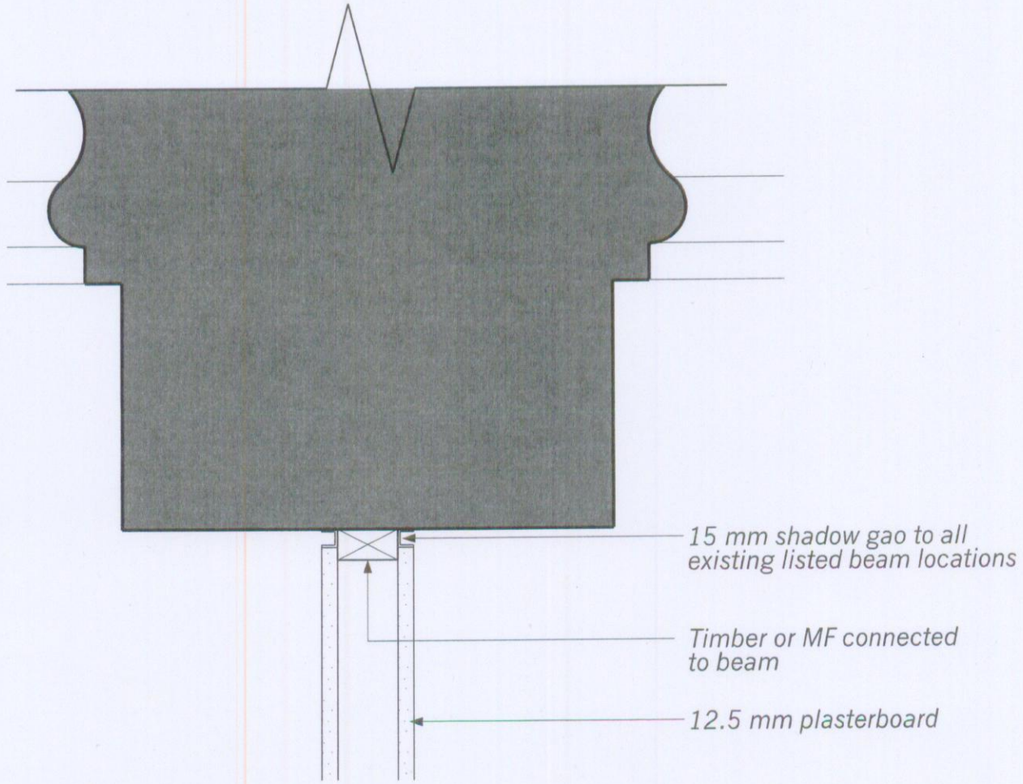

Typical Beam Connection Detail

PLANNING
ACK'D
REPLIED
RECD 23 NOV 2009
M
M
M
FOIL ACTION

A Planning Issue WR 11/11/09

196 Deansgate, Manchester

–

Shadow gap Details

–

Drwg. No: 7050 (37)001 Rev: A

Date : 02.11.09 Scale: 1:50 @A3 Drawn by : GBS

PLANNING

buttress fuller alsop williams · architects

31-33 Princess Street, Manchester, M2 4BF · telephone + 44 (0)161 236 3303
fax + 44(0)161 236 3603 · web site:www.bfaw.co.uk · email:contact@bfaw.co.uk