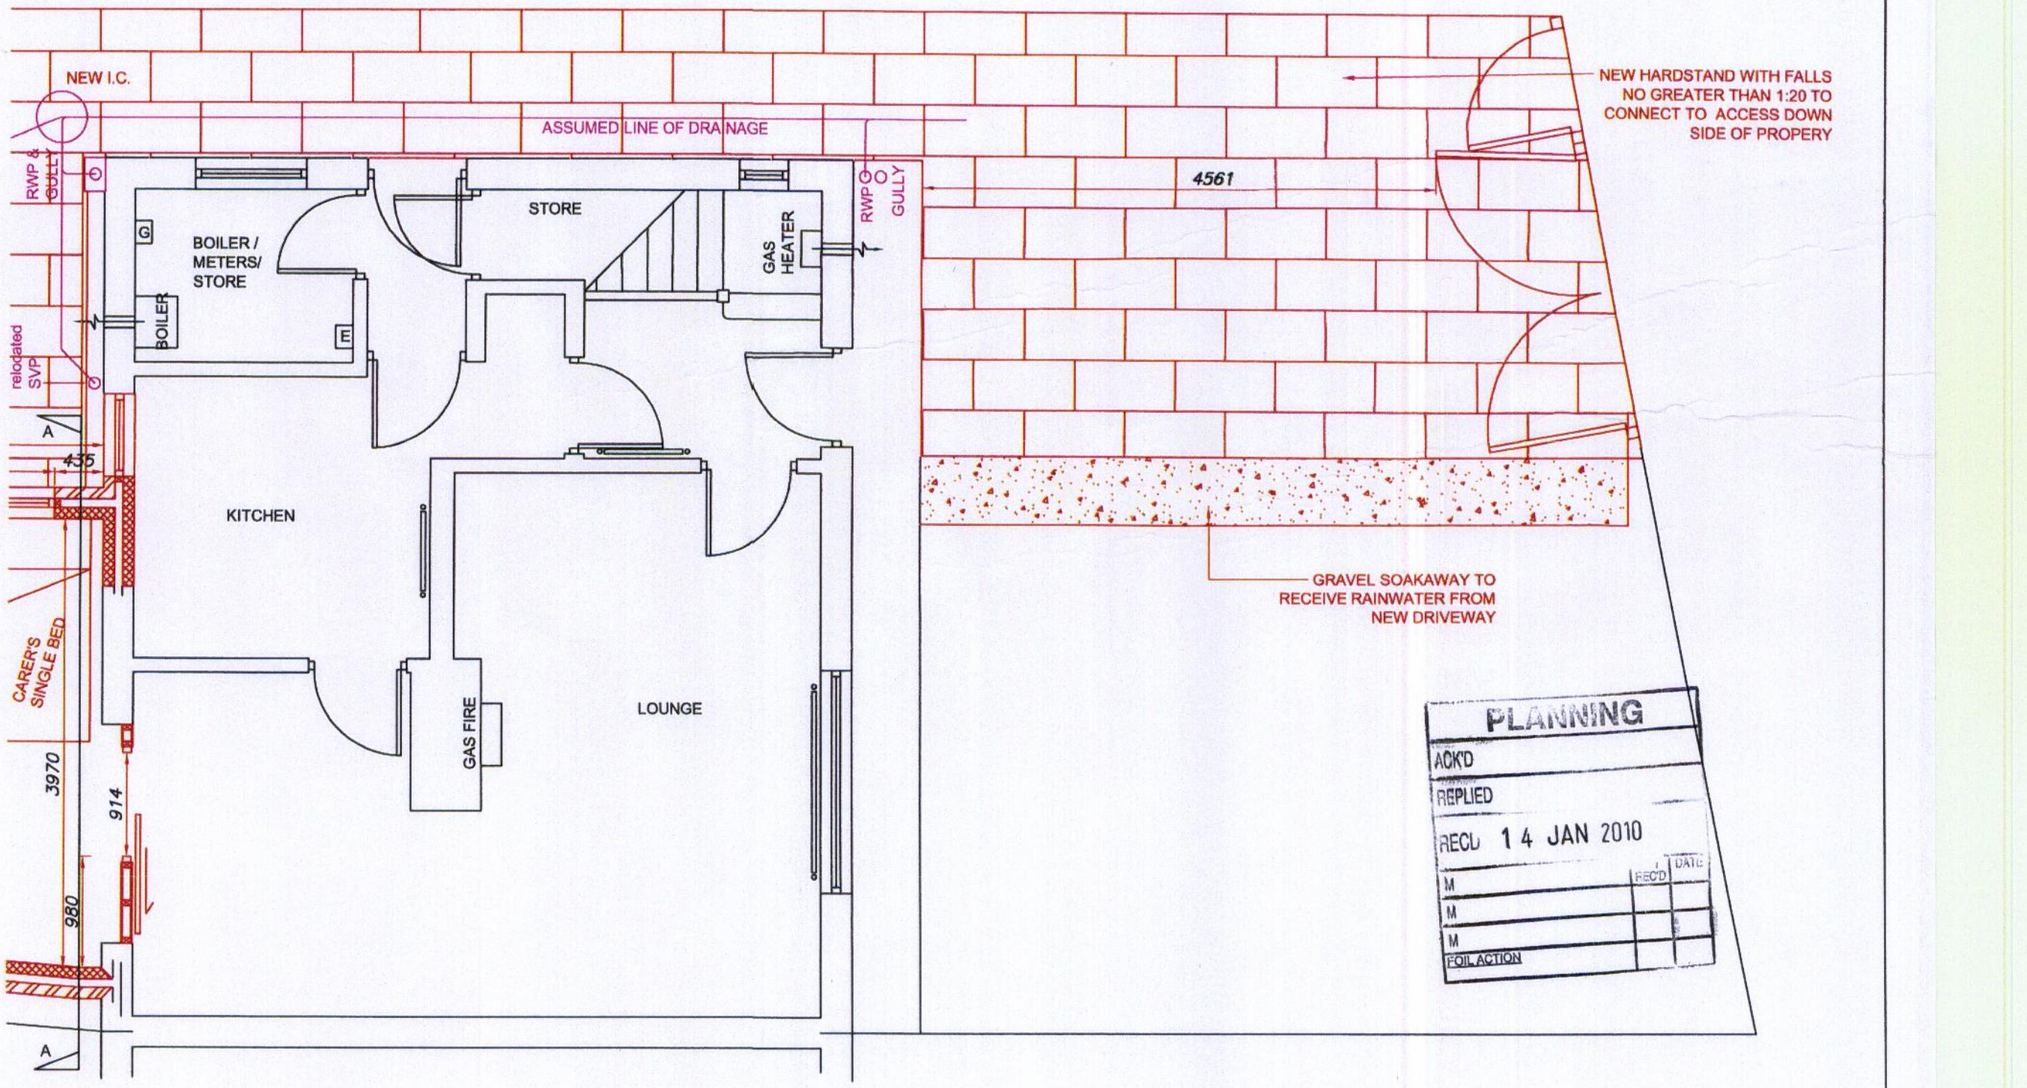

PROPOSED DRIVEWAY

Rev 4 - REVISED FOR PLANNING / BUILDING REGS APPLICATION	12/01/10
Rev 3 - FOR PLANNING / BUILDING REGS APPLICATION	22/12/09
Rev 2 - FOR FINAL CONFIRMATION	14/12/09
Rev 1 - 1/12/09 - FOR FINAL CONFIRMATION	05/11/09
Rev 0 - FOR INFORMATION	06/07/09

Drawn By: DP

Drawing: 3 of 5

Scale: 1:50

Project:

68 Newall Rd
Wythenshawe

Level 4, Victoria Mill
Lwr Vickers St., Miles Platting,
Manchester. M40 7LH

MEAP
Manchester Equipment & Adaptations Partnership