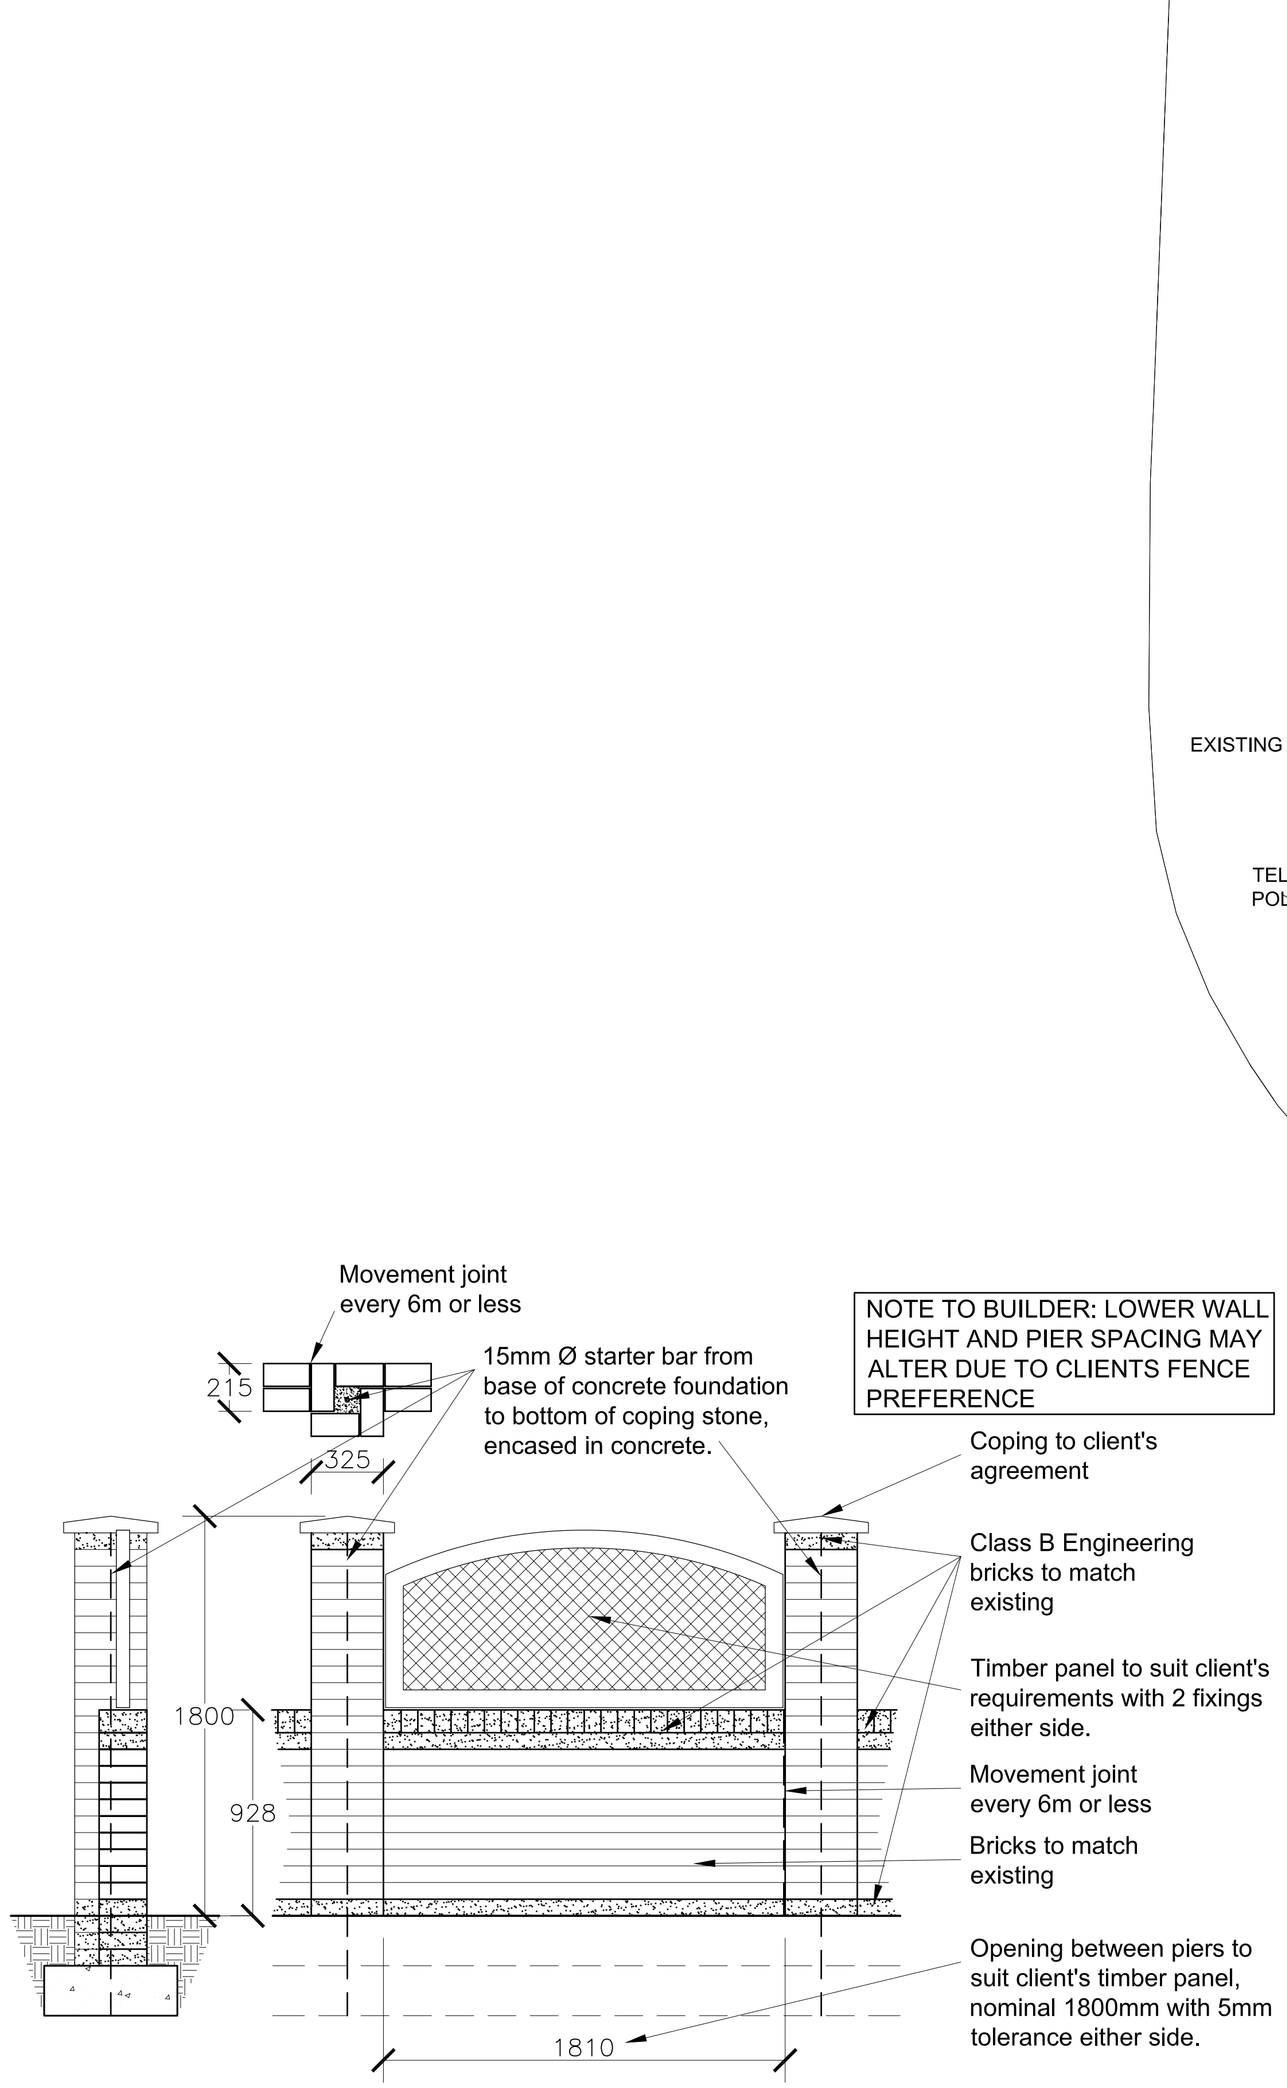

WALL PLAN, SECTION & ELEVATION 1:20

0m 1m

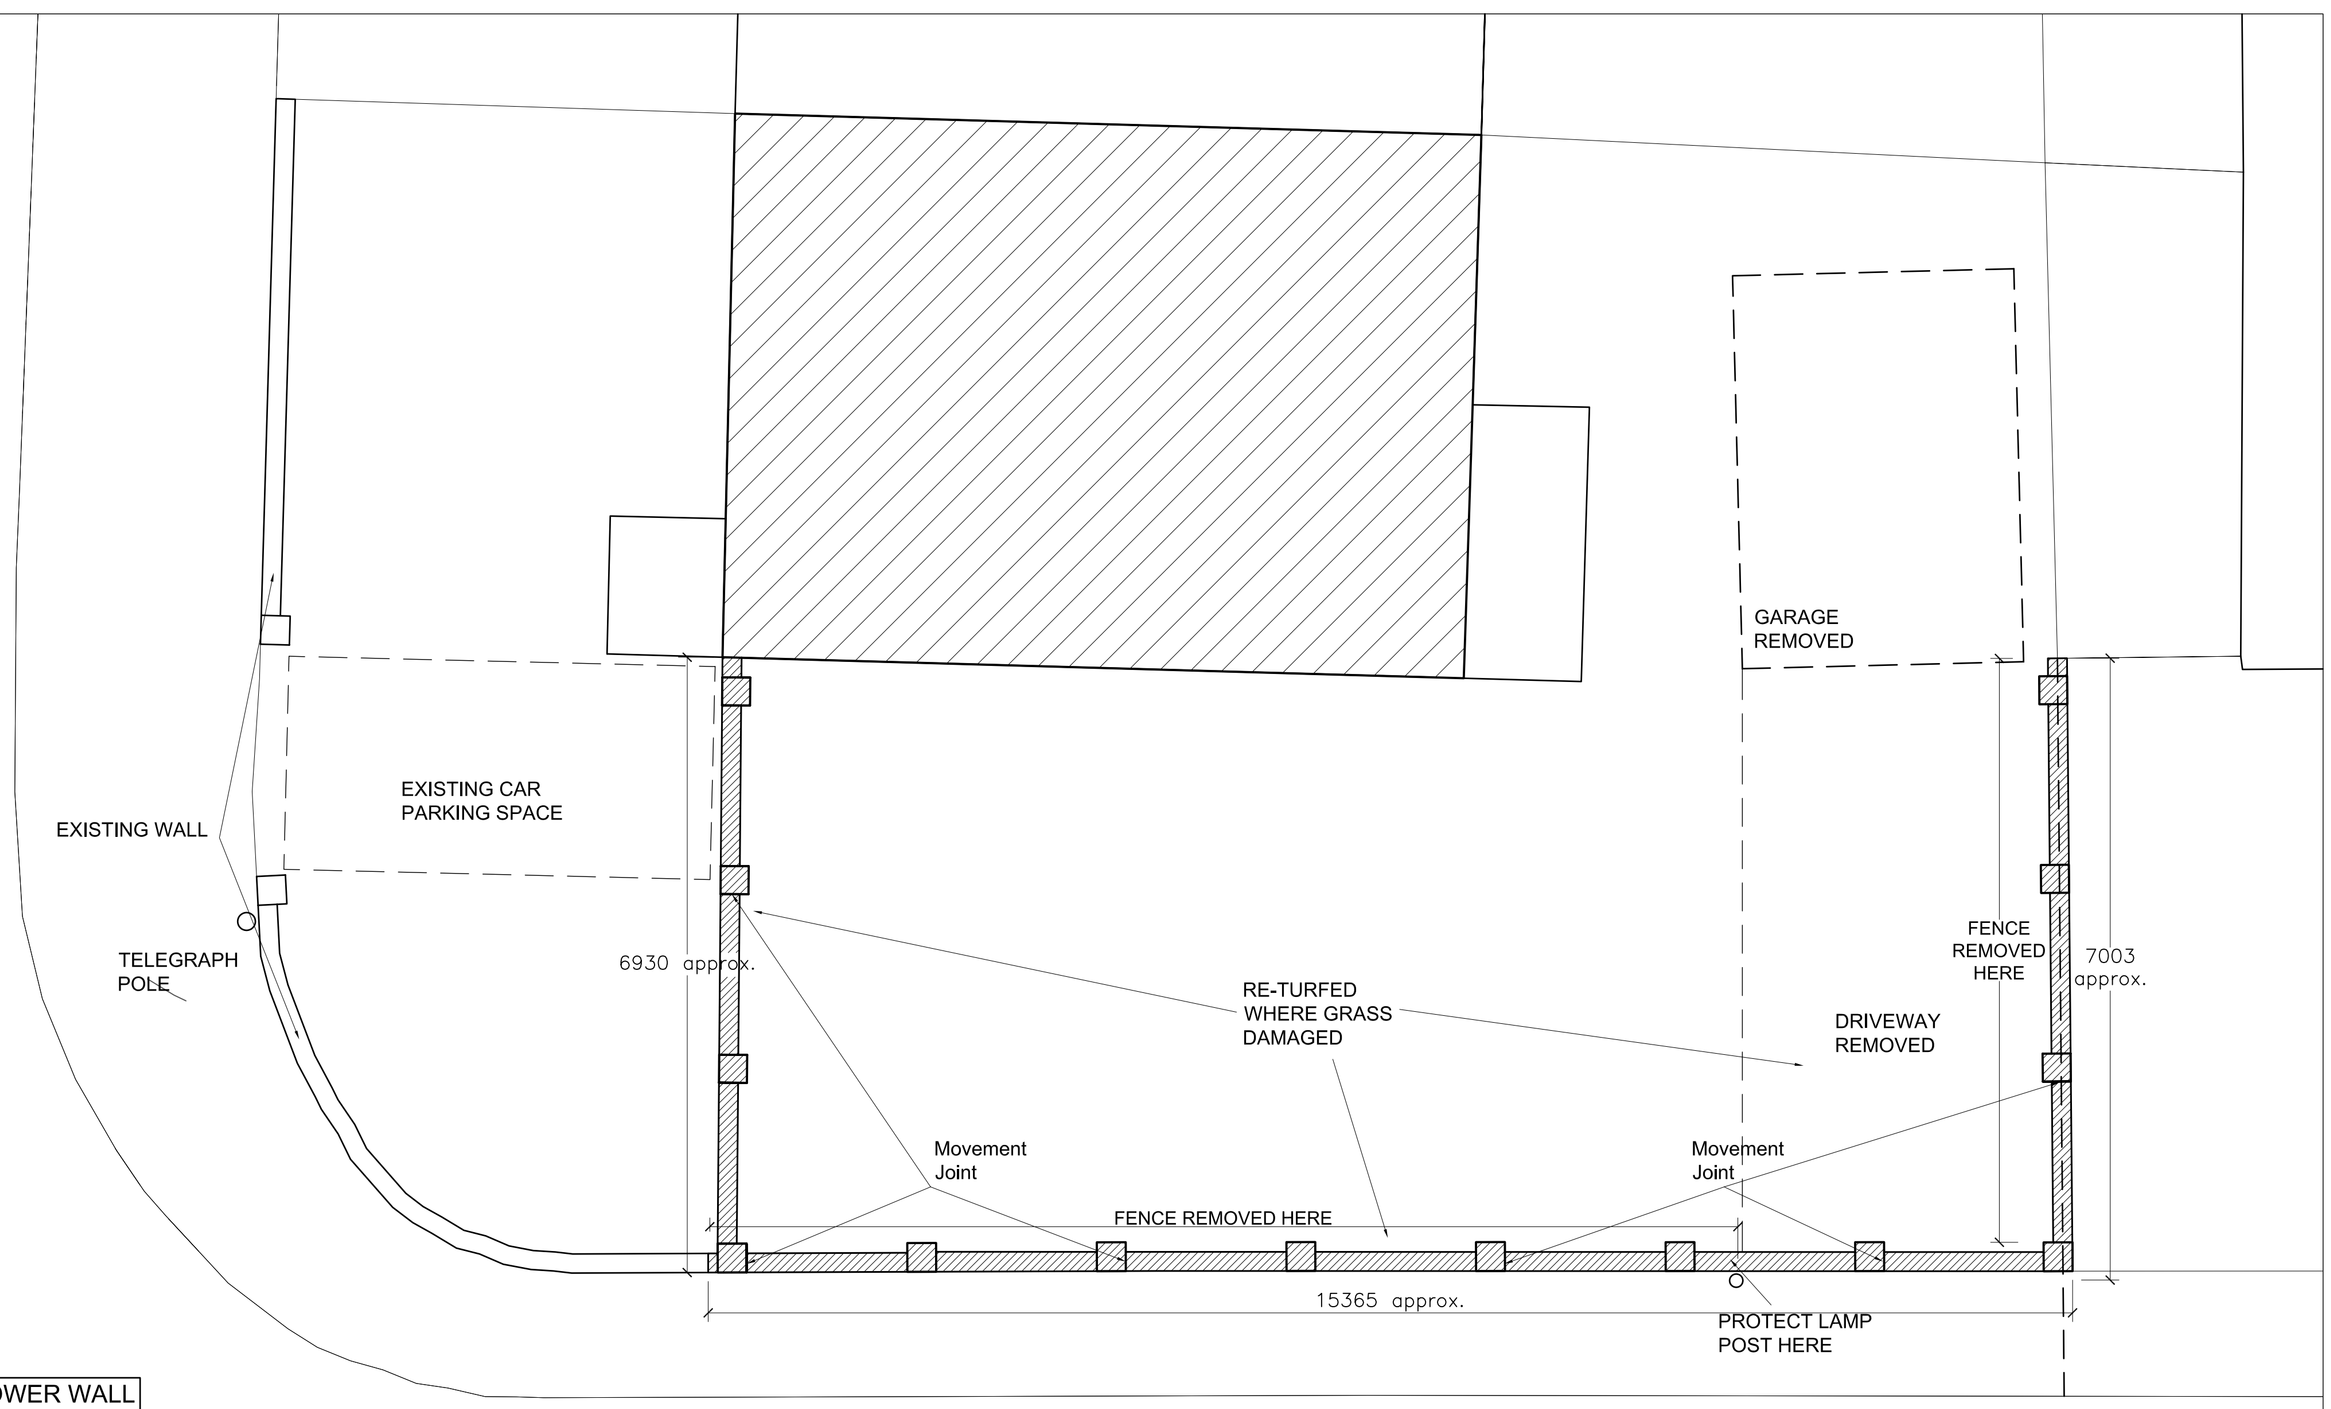

LAYOUT PLAN 1:50

0m 1m

BLOCK PLAN 1:500

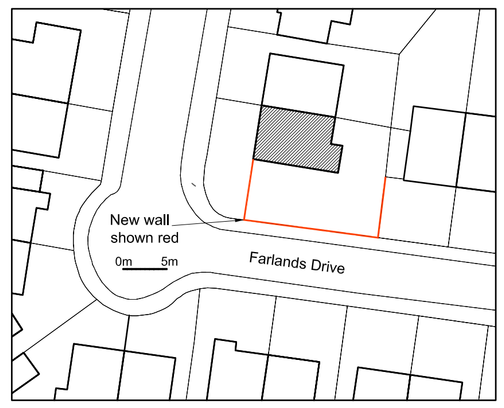

LOCATION PLAN 1:1250



Note: These drawings are for planning purposes only and must not be built or quoted from.

This drawing and the building works depicted are the copywright of the Architects and may not be reproduced except by written permission.

REVISION	DATE	DESCRIPTION	BY
Rev A	18.07.12	Adjusted to planner's requirements.	

MF *Designs*
Mark Hancock BA Dip MA ARB
07531 106773
www.mf-designs.co.uk

STATUS: PLANNING

PROJECT:
MRS JUSTINE GAMBAN
7 FARLANDS DRIVE,
DIDSBURY, M20 5QL

DRAWING:
PROPOSED LAYOUT PLAN, ELEVATION , SECTION, BLOCK AND LOCATION PLANS

SCALE: VAR SHEET SIZE: A1 DRAWN BY: . CHECKED BY: . DATE: MAR 12

PROJECT NO. DRAWING NO. REVISION
120528 GAMB 001 A

This drawing must not be reproduced in whole or part without written consent from MF Designs. Do not scale this drawing. All dimensions in millimetres. Written dimensions to be checked on site. . All Rights Reserved by MF Designs.