

BRADLEY BUILDING DESIGN LTD.
34, OAK DRIVE,
BRAMHALL,
STOCKPORT,
CHESHIRE.
SK7 2AD.
0161 439 0087
Mob 07989 326039
bradleybuildingdesign@btopenworld.com




EXISTING WEST FACING SIDE ELEVATION

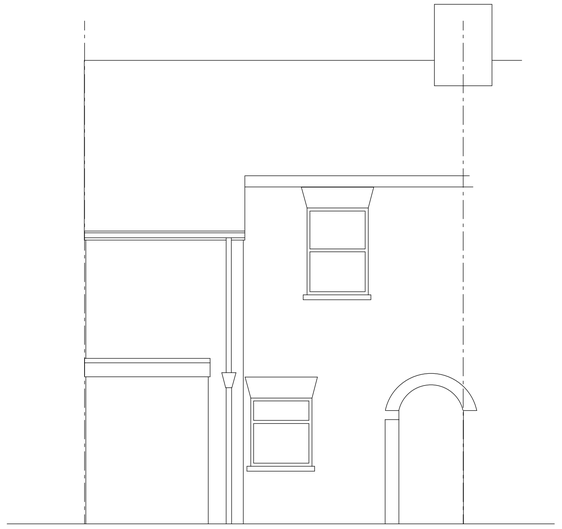


EXISTING SOUTH FACING REAR ELEVATION

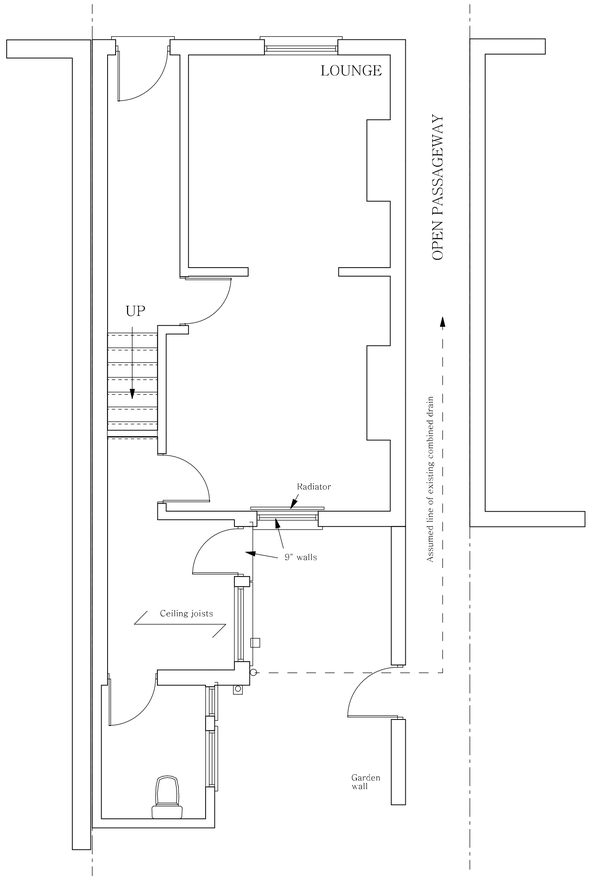

EXISTING GROUND FLOOR PLAN

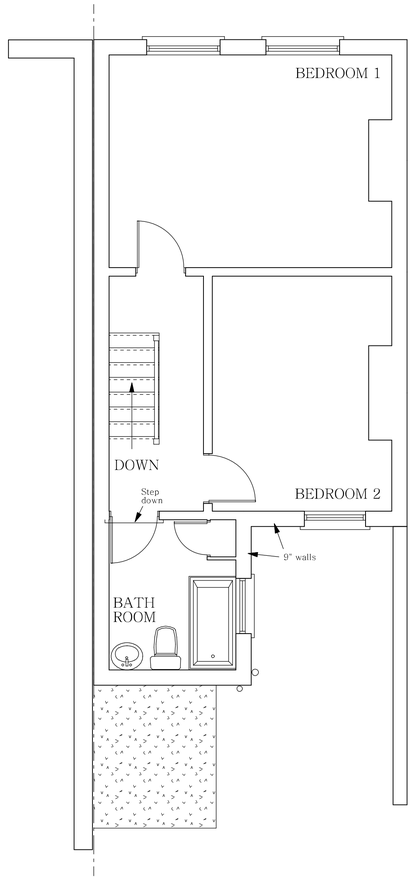

EXISTING FIRST FLOOR PLAN

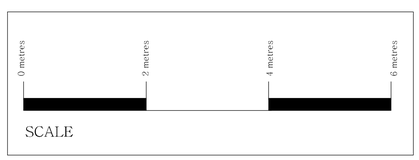

EXISTING BUILDING

SINGLE STOREY REAR EXTENSION

for

Mr. T. DALTON & Ms. C. MORRIS,

at

12, WHITECHAPEL STREET,

DIDSBURY.

Scale 1:50

Date APRIL 2010

Drawing Number 5211/1