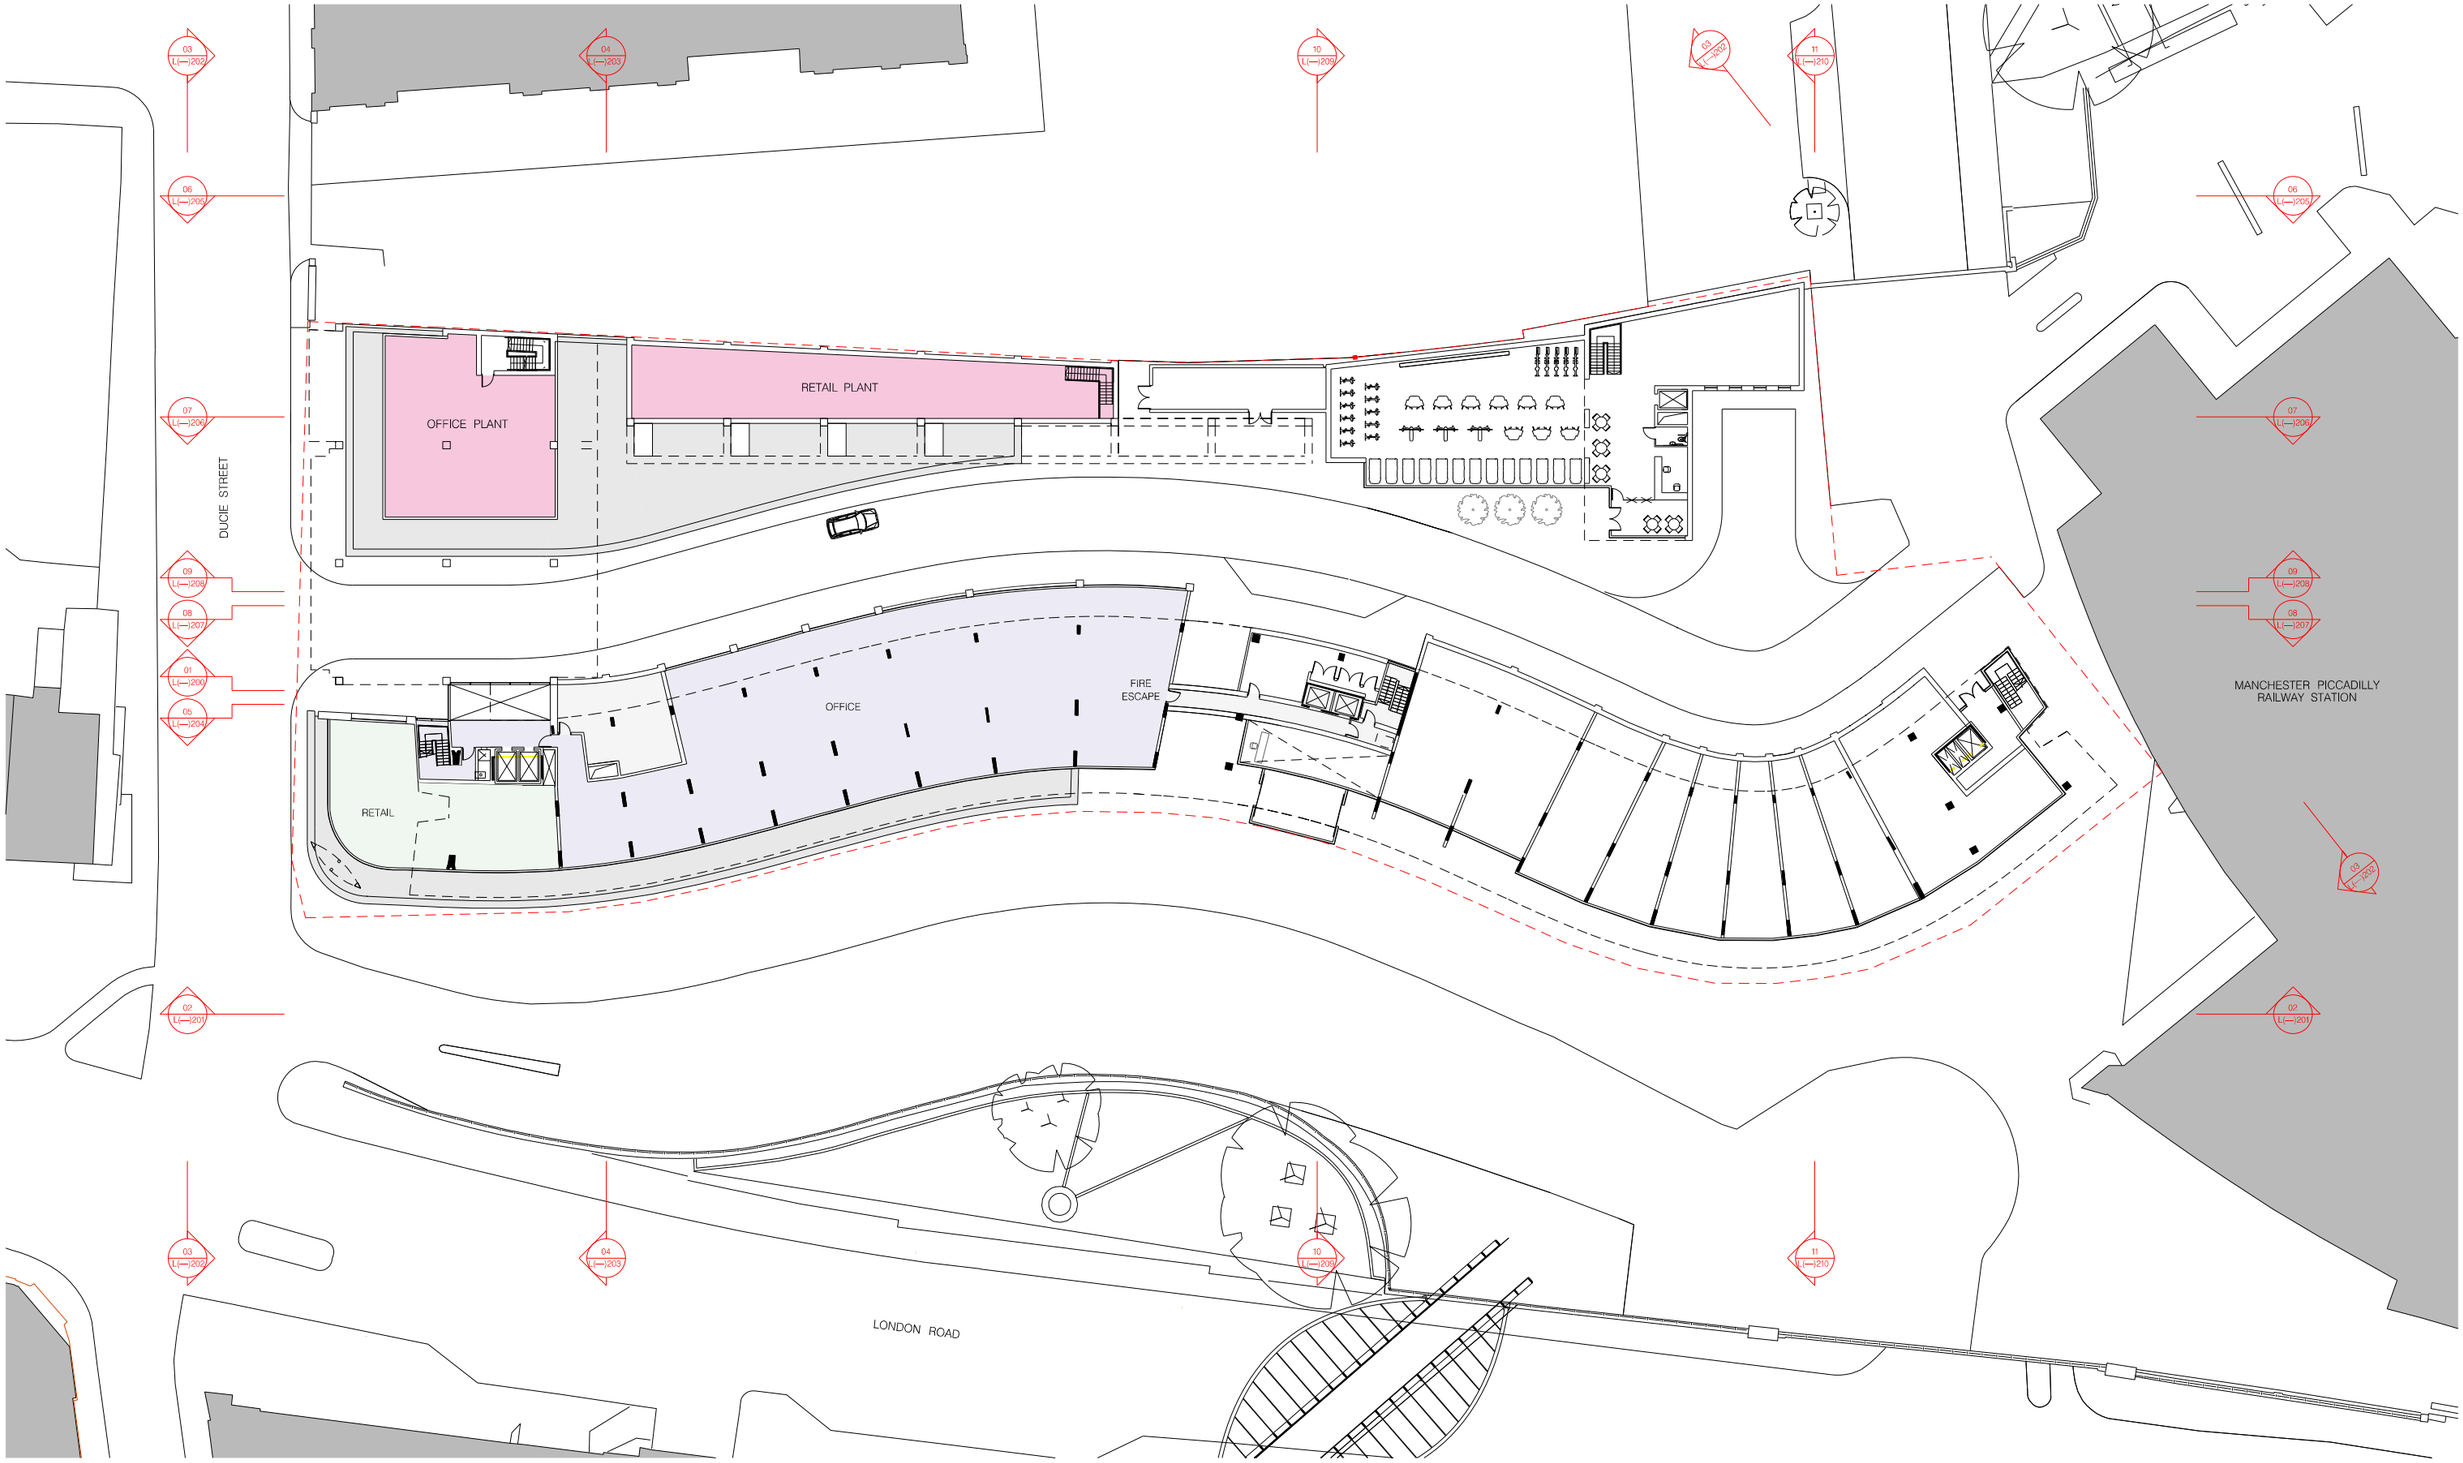


hodder+partners

SGI Studios
1 Kelso Place
Manchester M15 4LE

t: +44(0)161 832 9842
e: mail@hodderandpartners.com
w: www.hodderandpartners.com

DO NOT SCALE
Work to annotated dimensions only.
Read drawing in conjunction with relevant specification, Structural Engineers' and Services Engineers' drawings.
Confirm all dimensions before commencement of any work on site or fabrication.

revisions + notes:

REV. A 040912	Drawing updated to reflect aparthotel proposal.
REV. B 091012	Central core amended to house new lifts within existing shaft.

0 10m 20m 30m

Use Key:

- Retail
- Office
- Hotel
- Gym
- Plant

client:	date:	
REALTY ESTATES	JULY 2011	
project:	**scale:**	**drawn by:**
GATEWAY HOUSE	1:500 @A3	KN
title:	**drawing number:**	
PROPOSED GROUND FLOOR MEZZANINE PLAN	L(—)102	
status:	**job number:**	**revision:**
PLANNING	0535	B

hodder+partners