PLANNING
RECD
14 APR 2008
DATE
FOIL ACTION

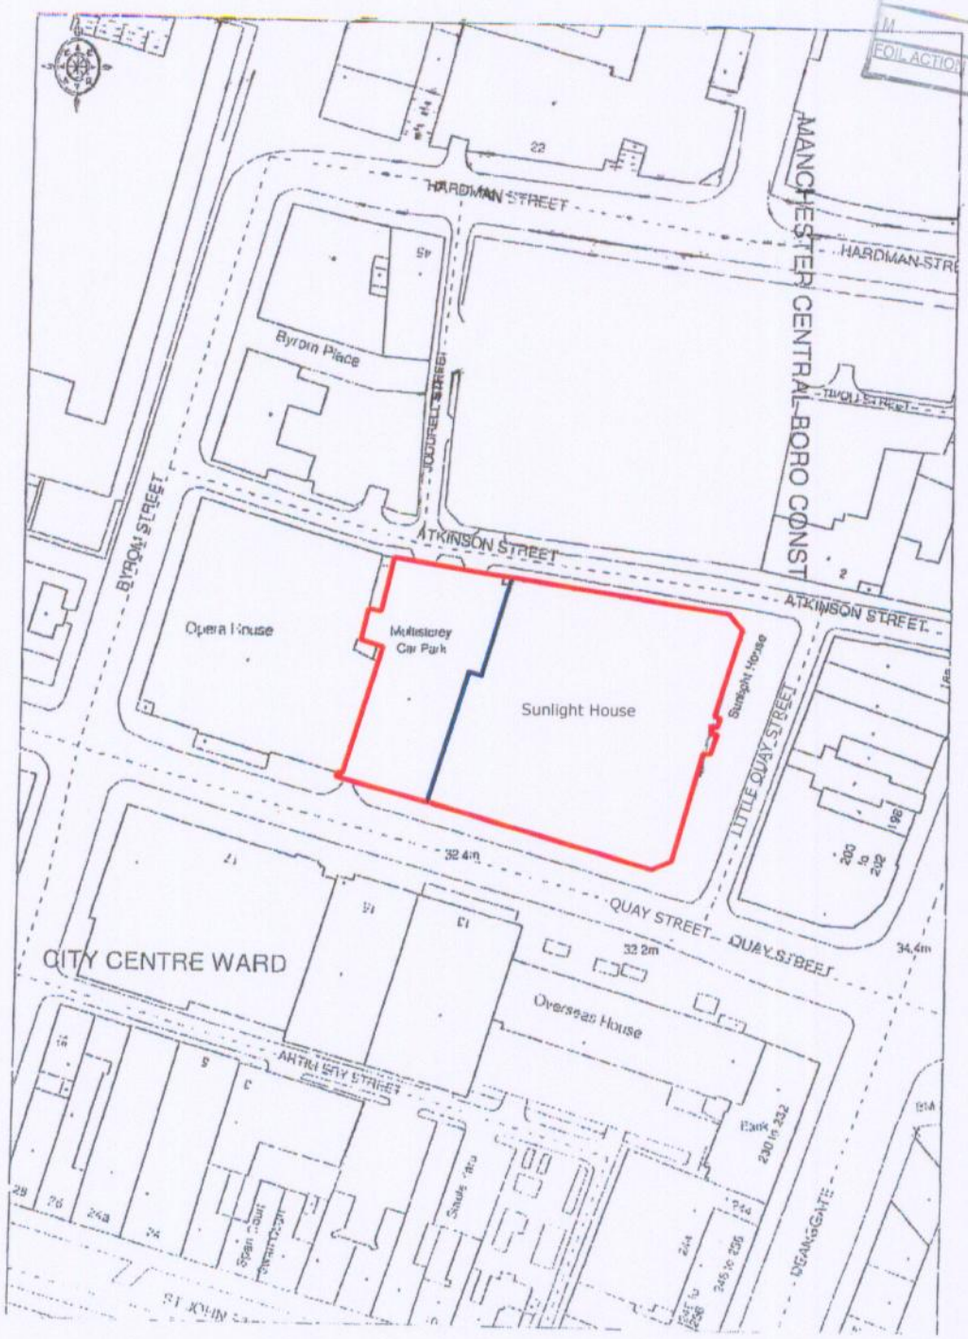

--- ---
REV. DESCRIPTION

--/--/07 ---
INITIALS/DATE

JOB NAME
WARNER EST
SUNLIGHT HOUSE
QUAY STREET
MANCHESTER

STATUS
PLANNING

DRAWING TITLE
LOCATION PLAN

DATE JAN 08 | SHEET BY als | SCALE 1:1250@A4

JOB NO. 3419 PL | DRAWING NUMBER REV 0002 -

dlg architects
dlgarchitects.com

©This drawing is protected by copyright and must not be copied or reproduced without the written consent of DLG Architects