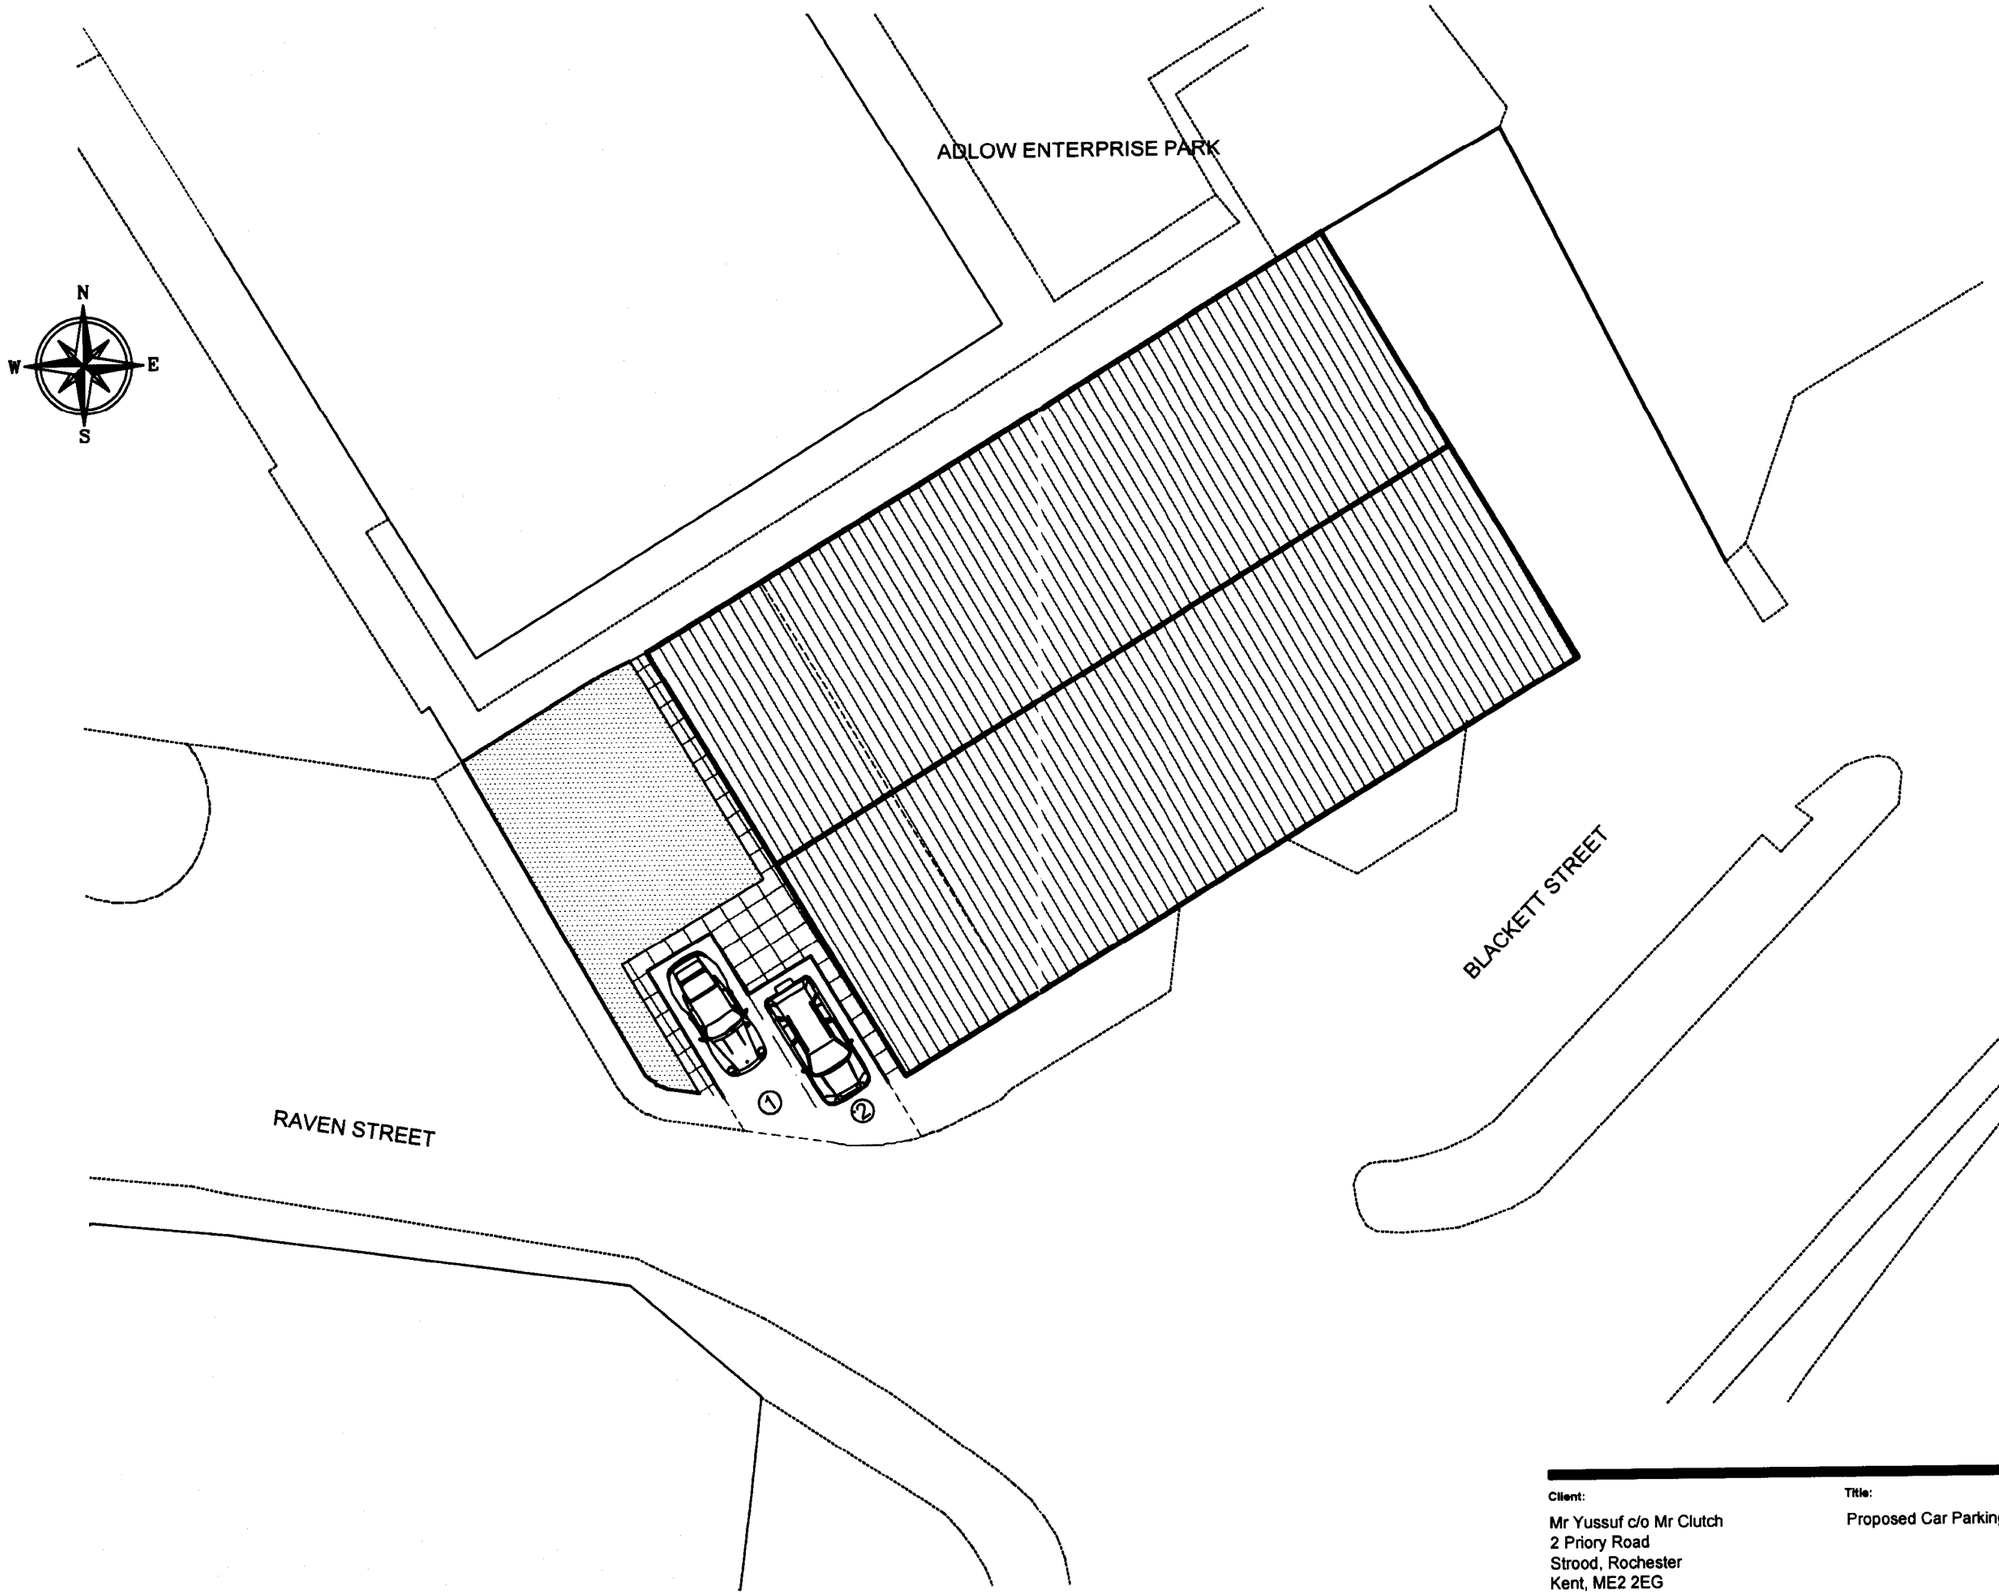


NOTES

2No. car parking spaces, 2400x4800mm long, to be provided for new MOT testing station.

Car parking spaces to be finished in black tarmadacam, with thermoplastic white line markings.

Surface water drainage from new hardstanding to be dispersed into existing surface water drains serving existing building.

Existing shrubbery to West of site to be cut back and area landscaped with grass.

Clear visibility to be retained to the West of the site, overlooking Raven Street.

All vehicles to leave the site in a forward gear, to be managed by the Applicant.

New drop kerb to be provided by the LA highways department to public highway.

Existing surfaces affected by the works to be made good by the Applicant.

PLANNING
ACK'D
REPLIED
RECD 26 JUN 2009
M
M
M

APPLICATION FOR PLANNING CONSENT

Client:
Mr Yussuf c/o Mr Clutch
2 Priory Road
Strood, Rochester
Kent, ME2 2EG

Project:
Extension/Refurbishment/Alteration
Mr Clutch
Blackett Street
Manchester, M12 6FJ

Title:
Proposed Car Parking Arrangement

Drawing No.:	Scale:	Drawn:
39862 - 104PL	1:200	CJW
Revision:	**Size:**	**Date:**
A	A3	16/06/09

STEVENS SCANLAN LLP
SURVEYORS – VALUERS – ARCHITECTS
73 Mosley Street
Manchester
M2 3JN
Tel: 0161 236 8781
Fax: 0161 236 8531
e-mail: manchester@stevens-scanlan.co.uk