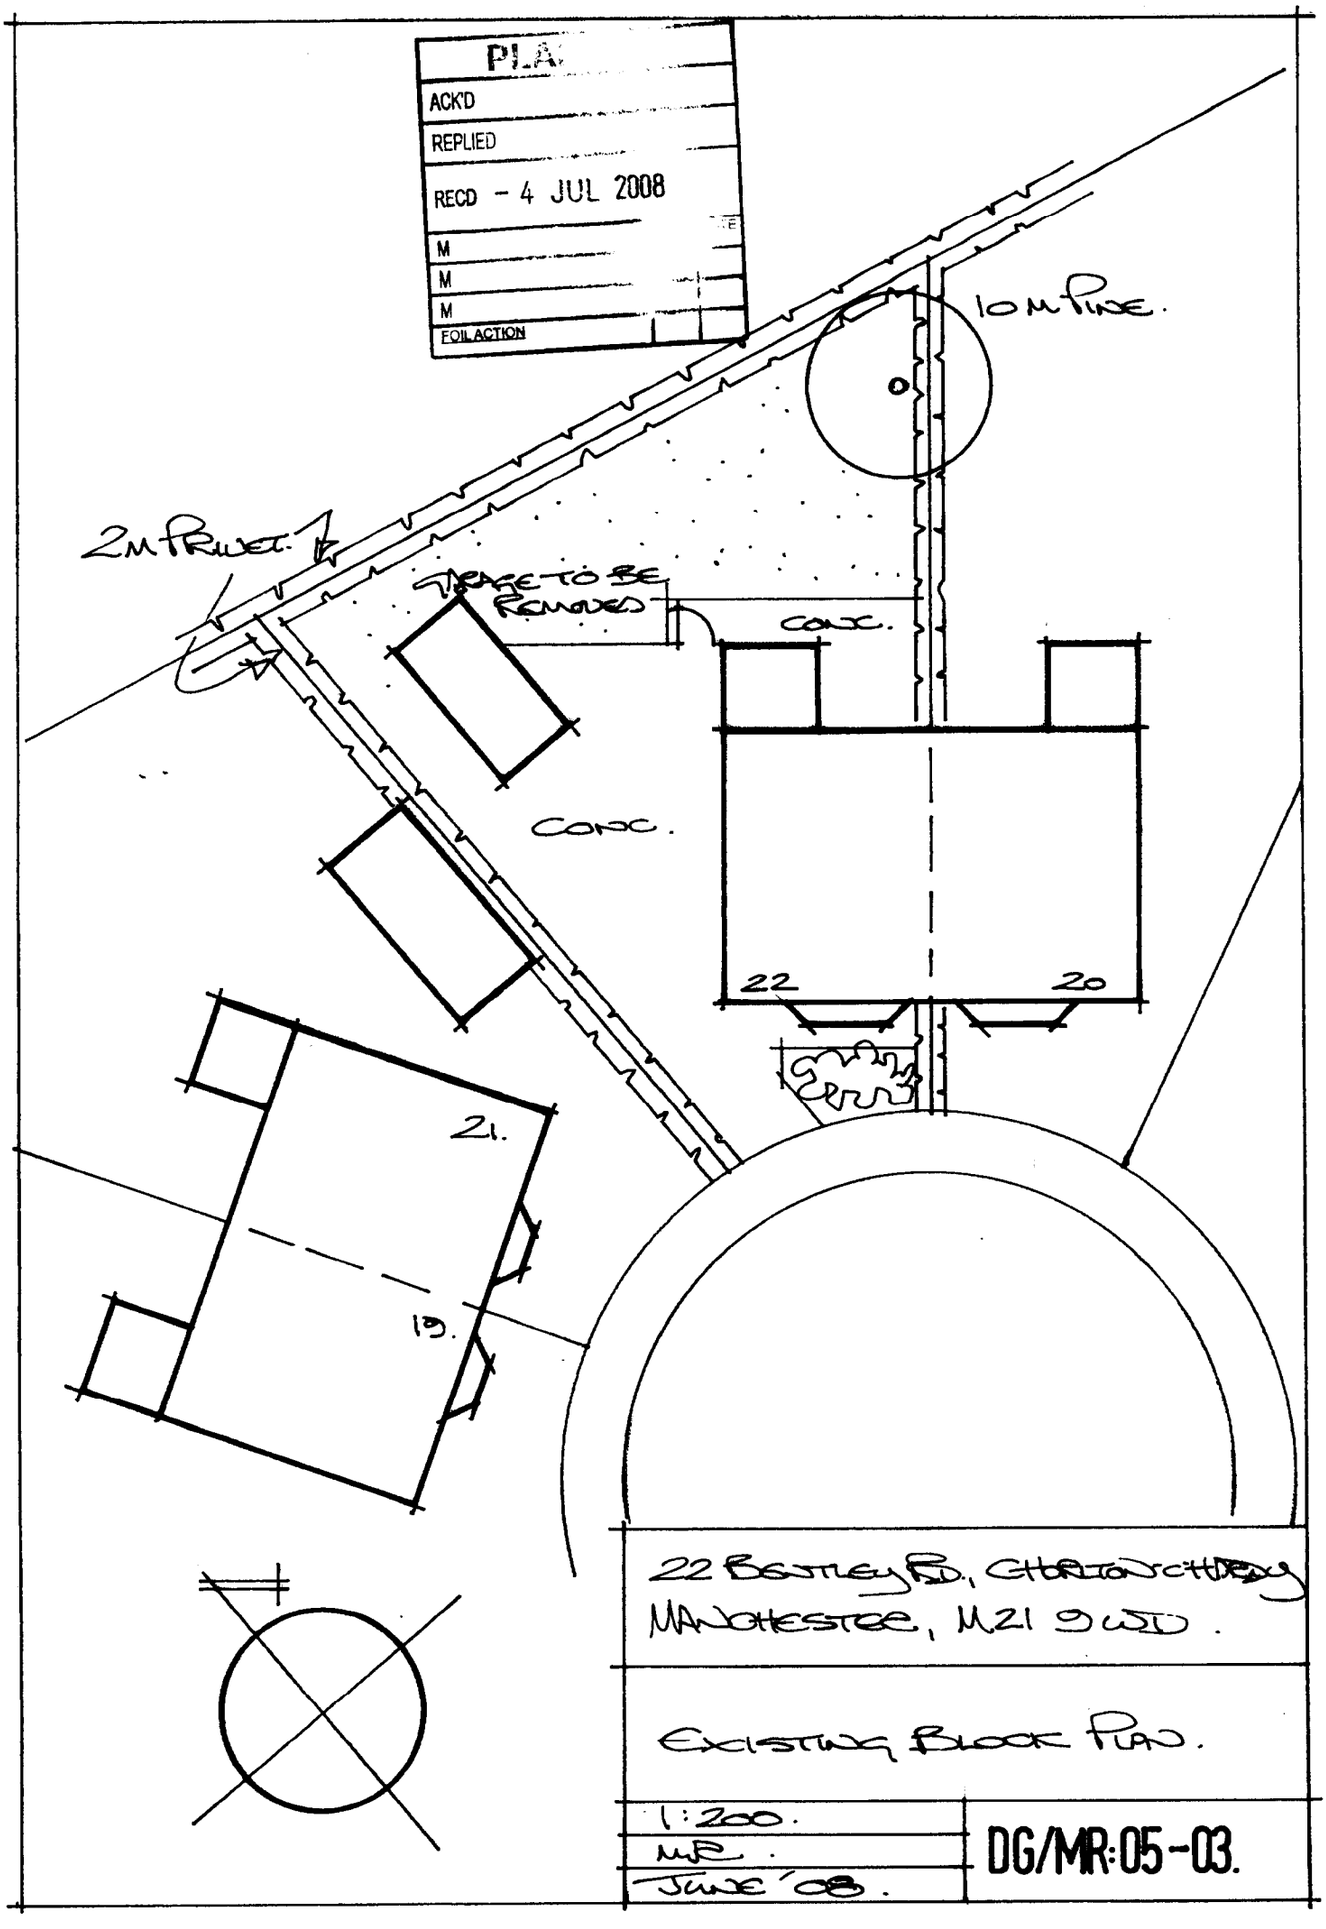

PLA
ACK'D
REPLIED
RECD - 4 JUL 2008
M
M
M
FOIL ACTION
10 M PINE.
2M PRIVET.
HEDGE TO BE REMOVED
CONC.
CONC.
22
20
21.
19.
22 BESTWOOD RD, CHORLTON-CUM-HARDY
MANCHESTER, M21 9WD.
EXISTING BLOCK PLAN.
1:200.
MR.
JUNE '08.
DG/MR:05-03.