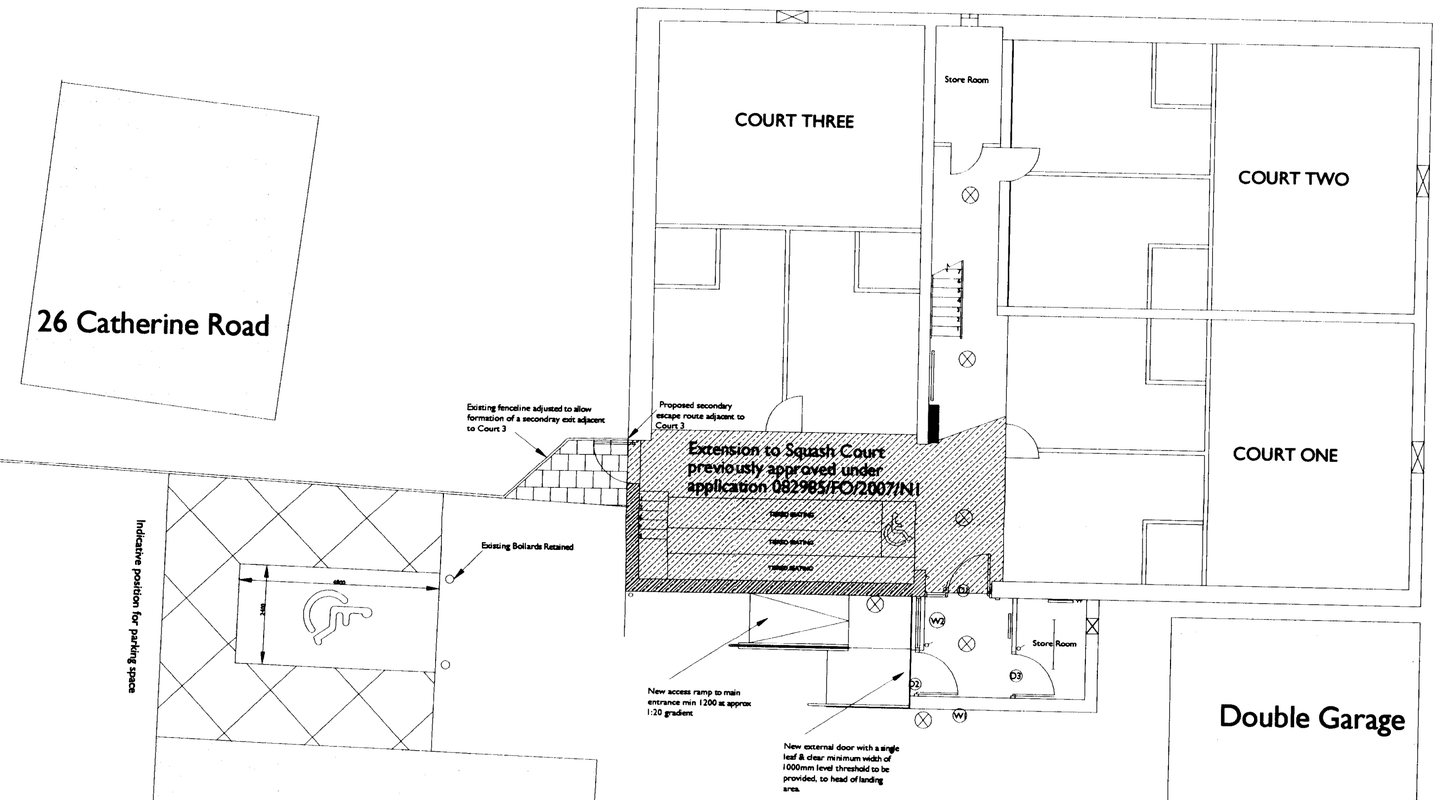


PROPOSED GROUND FLOOR ENTRANCE

NOTES

PLEASE DO NOT SCALE FROM THIS DRAWING. CONTRACTORS SHOULD CHECK DIMENSIONS ON SITE BEFORE PRICING FOR WORKS

ALL DIMENSIONS ARE IN MILLIMETRES UNLESS OTHERWISE STATED

THIS IS A COMPUTER PRODUCED DRAWING - PLEASE DO NOT MODIFY BY HAND

ANY DISCREPANCIES SHOULD BE BROUGHT TO THE ATTENTION OF RLF IMMEDIATELY

ALL WORKS TO BE CARRIED OUT TO THE REQUIREMENTS AND TO THE SATISFACTION OF THE LOCAL AUTHORITY

DRAWINGS IN PDF FORMAT CANNOT BE GUARANTEED TO BE TO SCALE

KEY

- 1 x 54 watt light air suspended luminaire
- Double power point
- Single power point
- Single light switch
- 3 x new coin operated lighting meters
- 3 x fan controls
- 2 X 2D fittings 3hour non maintained emergency
- Existing fans to be replaced with new
- New extract fan
- 600 x 600 rads
- 1200 x 800 rad

16 MAY 2008

REVISIONS

A - 2008-05-15 : Porch amended to be direct approach and previous approved application indicated. Proposed pitched roof.

rlf CONSTRUCTION AND PROPERTY CONSULTANTS

3RD FLOOR • ARTHUR HOUSE
CHORLTON STREET • MANCHESTER M1 3FH
T 0161 2332150 • F 0161 2332151
E manchester@rlf.co.uk • www.rlf.co.uk

CLIENT/PROJECT

SQUASH SECTION EXTENSION SCHEME

CHEETHAM HILL CRICKET CLUB
CATHERINE ROAD
CRUMPSALL
MANCHESTER, M8 4HF

DRAWING TITLE

PROPOSED GROUND FLOOR PLAN

SCALE @ A2	DATE	DRAWN BY
1:100	16/04/2008	GN
		REVISION
		A
JOB NO.		DRAWING NO.
MA10150		MA10150/PA/04