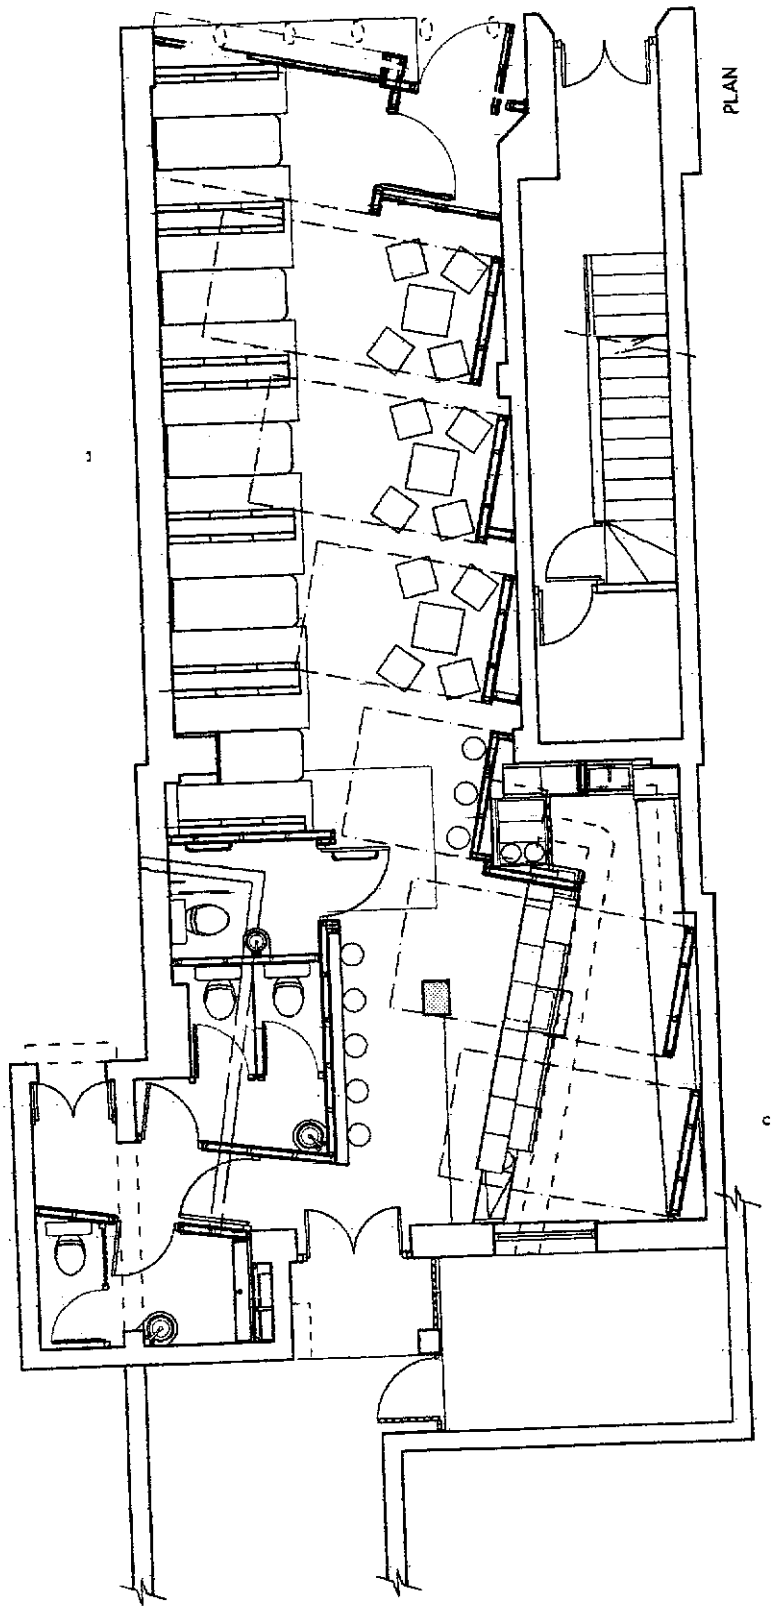

PLANNING
ACK'D
REPLIED
RECD 8 - FEB 2008
M
M
M

GROUND FLOOR PLAN EXISTING. (SCALE 1:100)