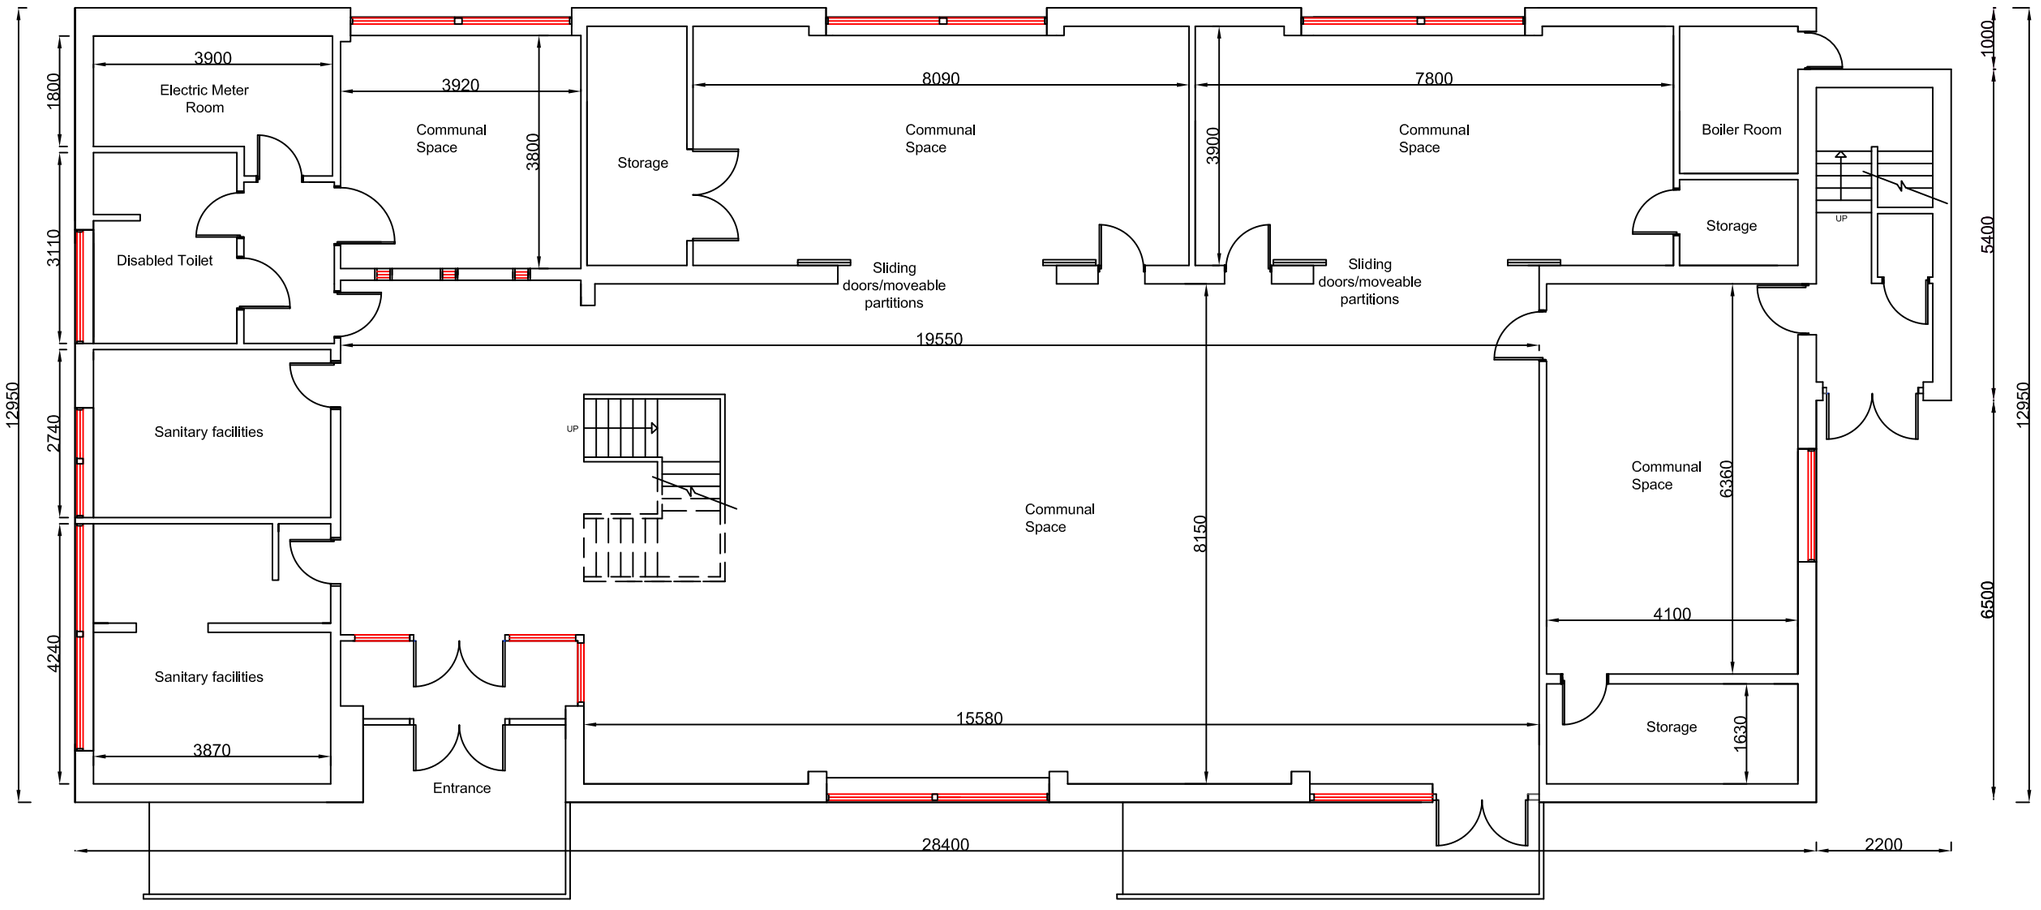

Existing Ground Floor Layout Plan

NOTES

ALL DIMENSIONS ARE GIVEN IN MILLIMETRES

MEASUREMENT SCALING OF THIS DRAWING SHALL ONLY BE PERMITTED IN IT'S DIGITAL FORM

Rev	Revision Description	Date
A	Existing Floor Layout Plan	30/07/12

FPS INCEPTION LIMITED
1A BRANDLESHOME ROAD
BURY
BL8 4DS
TEL:0844 556 7044

E-MAIL:info@fpsinception.co.uk

West Wythenshawe Youth Centre
Moor Road
Brooklands
M23 9BQ

Project Ref: FPSI-BPP-C-0542	No: FPSI-BPP-C-0542/01
Date: JULY 2012	Revision: A
Scale: 1:50 @ A1 & 1:100 @ A3	

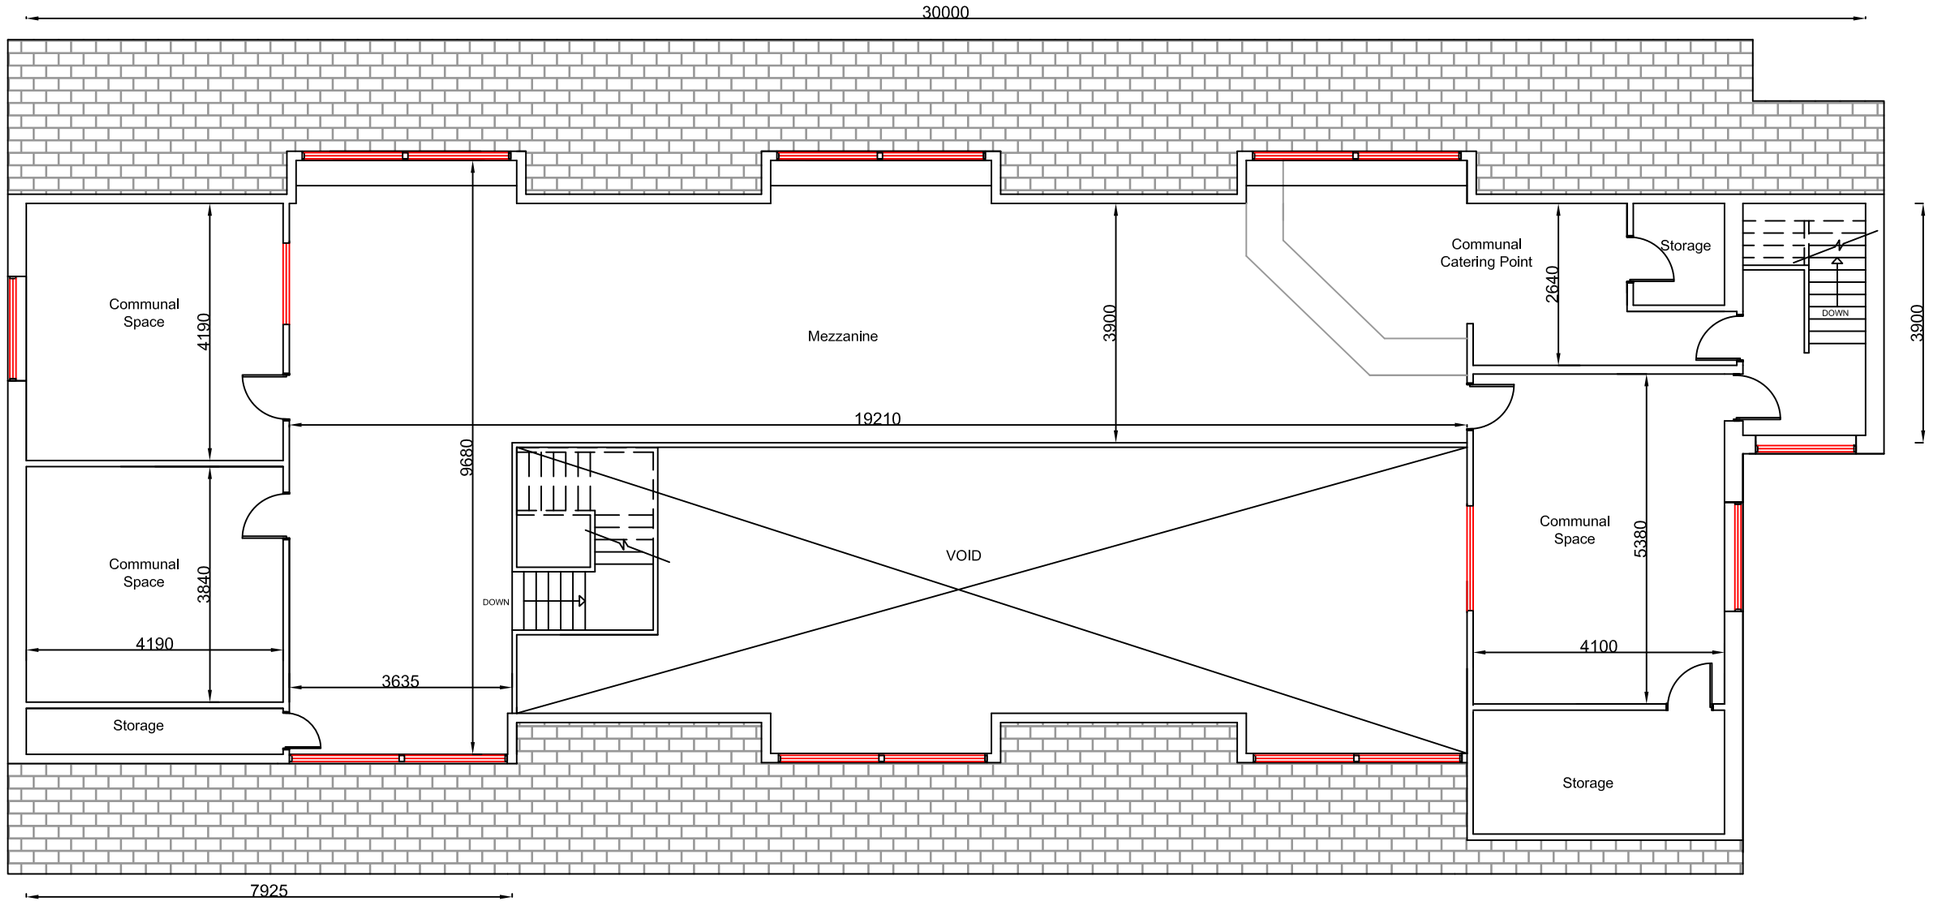

Existing First Floor Layout Plan

NOTES

ALL DIMENSIONS ARE GIVEN IN MILLIMETRES

MEASUREMENT SCALING OF THIS DRAWING SHALL ONLY BE PERMITTED IN IT'S DIGITAL FORM

Rev	Revision Description	Date
A	Existing Floor Layout Plan	30/07/12

FPS INCEPTION LIMITED
1A BRANDLESHOME ROAD
BURY
BL8 4DS
TEL:0844 556 7044
E-MAIL:info@fpsinception.co.uk

West Wythenshawe Youth Centre
Moor Road
Brooklands
M23 9BQ

Project Ref: FPSI-BPP-C-0542	No: FPSI-BPP-C-0542/02
Date: JULY 2012	Revision: A
Scale: 1:50 @ A1 & 1:100 @ A3	

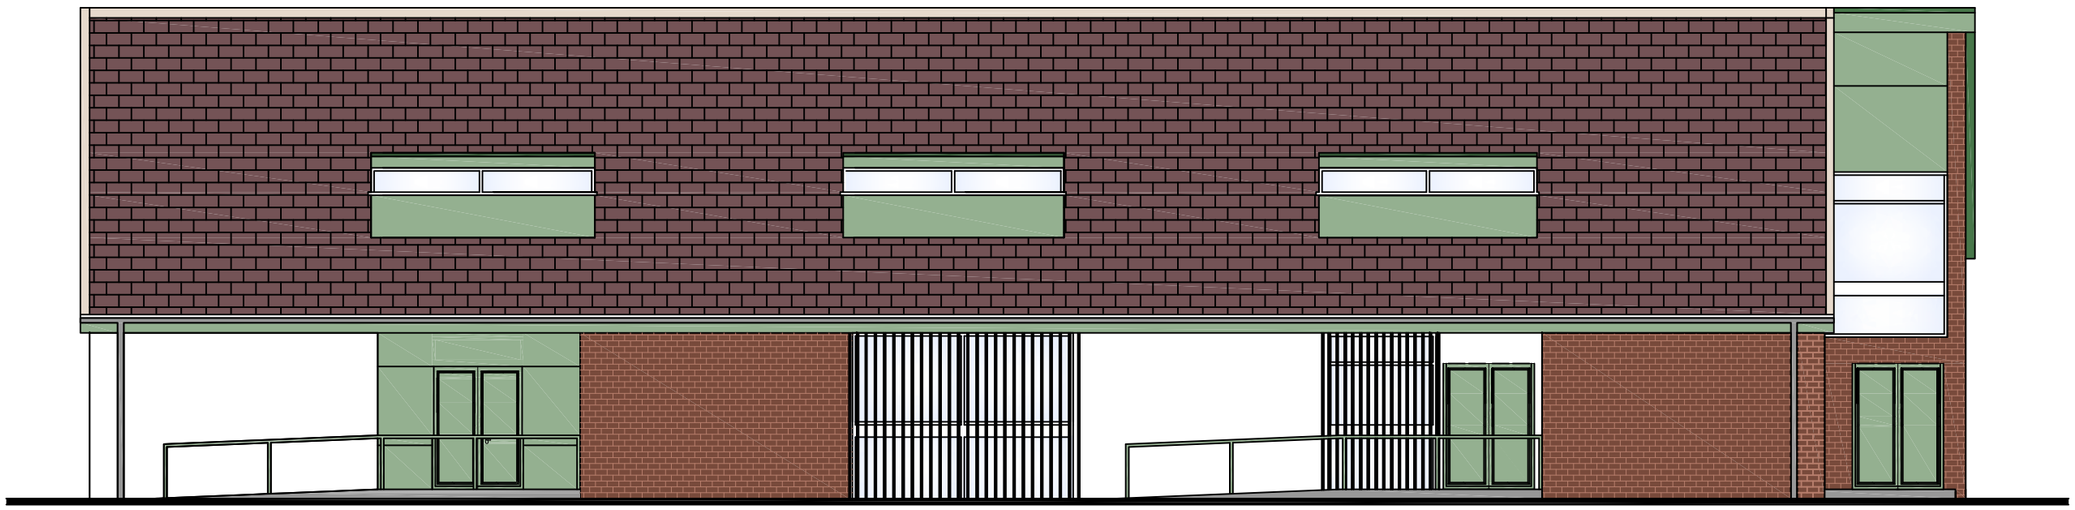

Existing South Facing Elevation

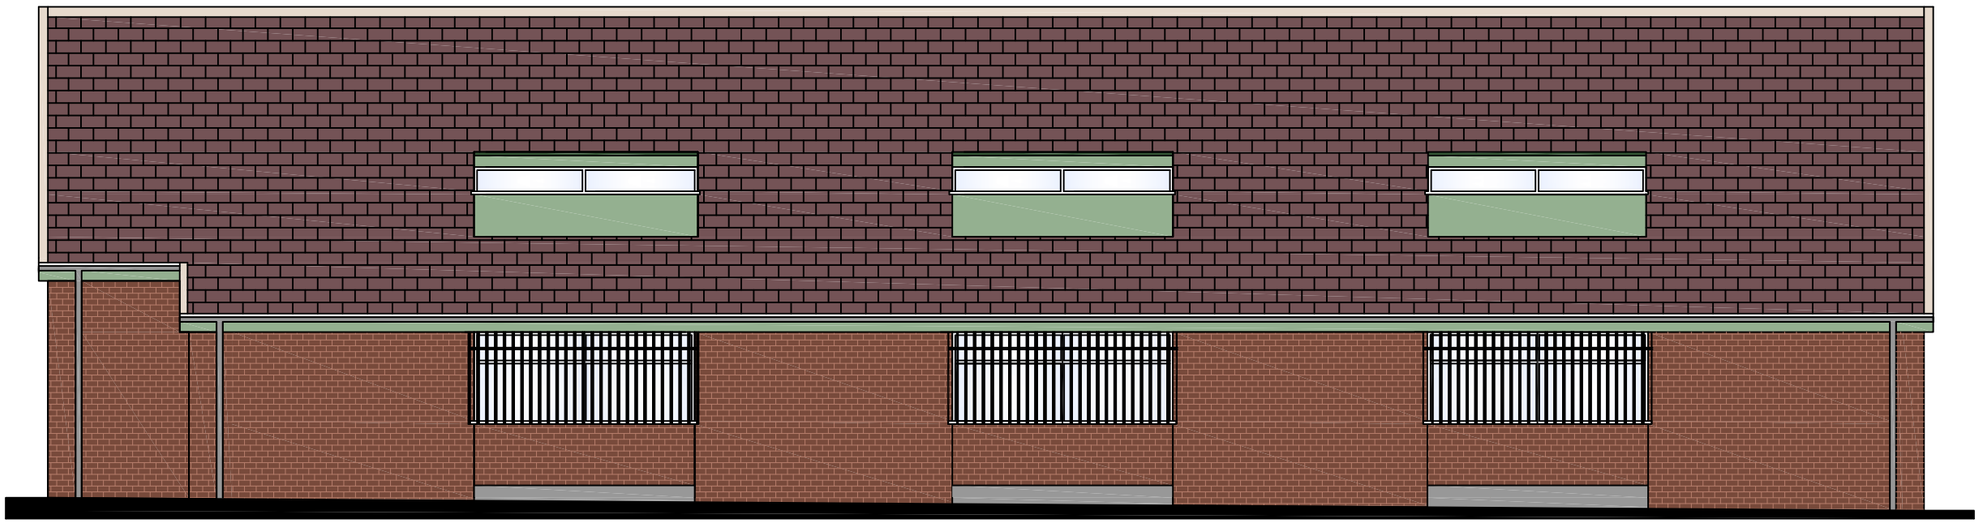

Existing North Facing Elevation

NOTES

ALL DIMENSIONS ARE GIVEN IN MILLIMETRES

MEASUREMENT SCALING OF THIS DRAWING SHALL ONLY BE PERMITTED IN IT'S DIGITAL FORM

Rev	Revision Description	Date
A	Existing North & South Facing Elevations	30/07/12

FPS INCEPTION LIMITED
1A BRANDLESHOME ROAD
BURY
BL8 4DS
TEL:0844 556 7044
E-MAIL:Info@fpsInception.co.uk

West Wythenshawe Youth Centre
Moor Road
Brooklands
M23 9BQ

Project Ref: FPSI-BPP-C-0542	No: FPSI-BPP-C-0542/03
Date: JULY 2012	Revision: A
Scale: 1:50 @ A1 & 1:100 @ A3	



Existing West Facing Elevation

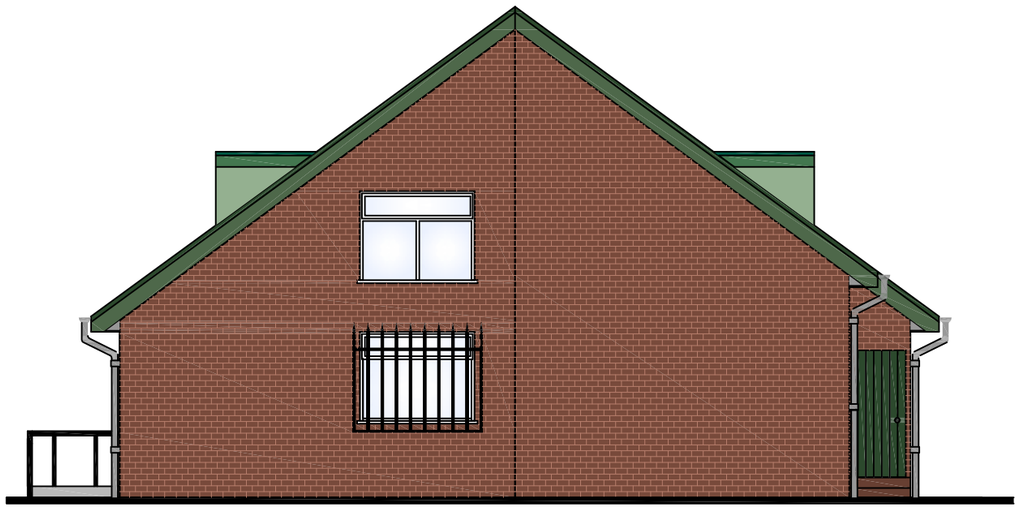

Existing East Facing Elevation

NOTES

ALL DIMENSIONS ARE GIVEN IN MILLIMETRES

MEASUREMENT SCALING OF THIS DRAWING SHALL ONLY BE PERMITTED IN IT'S DIGITAL FORM

Rev	Revision Description	Date
A	Existing East & West Facing Elevations	30/07/12

FPS INCEPTION LIMITED
1A BRANDLESHOME ROAD
BURY
BL8 4DS
TEL:0844 556 7044

E-MAIL:info@fpsinception.co.uk

West Wythenshawe Youth Centre
Moor Road
Brooklands
M23 9BQ

Project Ref: FPSI-BPP-C-0542	No: FPSI-BPP-C-0542/04
Date: JULY 2012	Revision: A
Scale: 1:50 @ A1 & 1:100 @ A3	

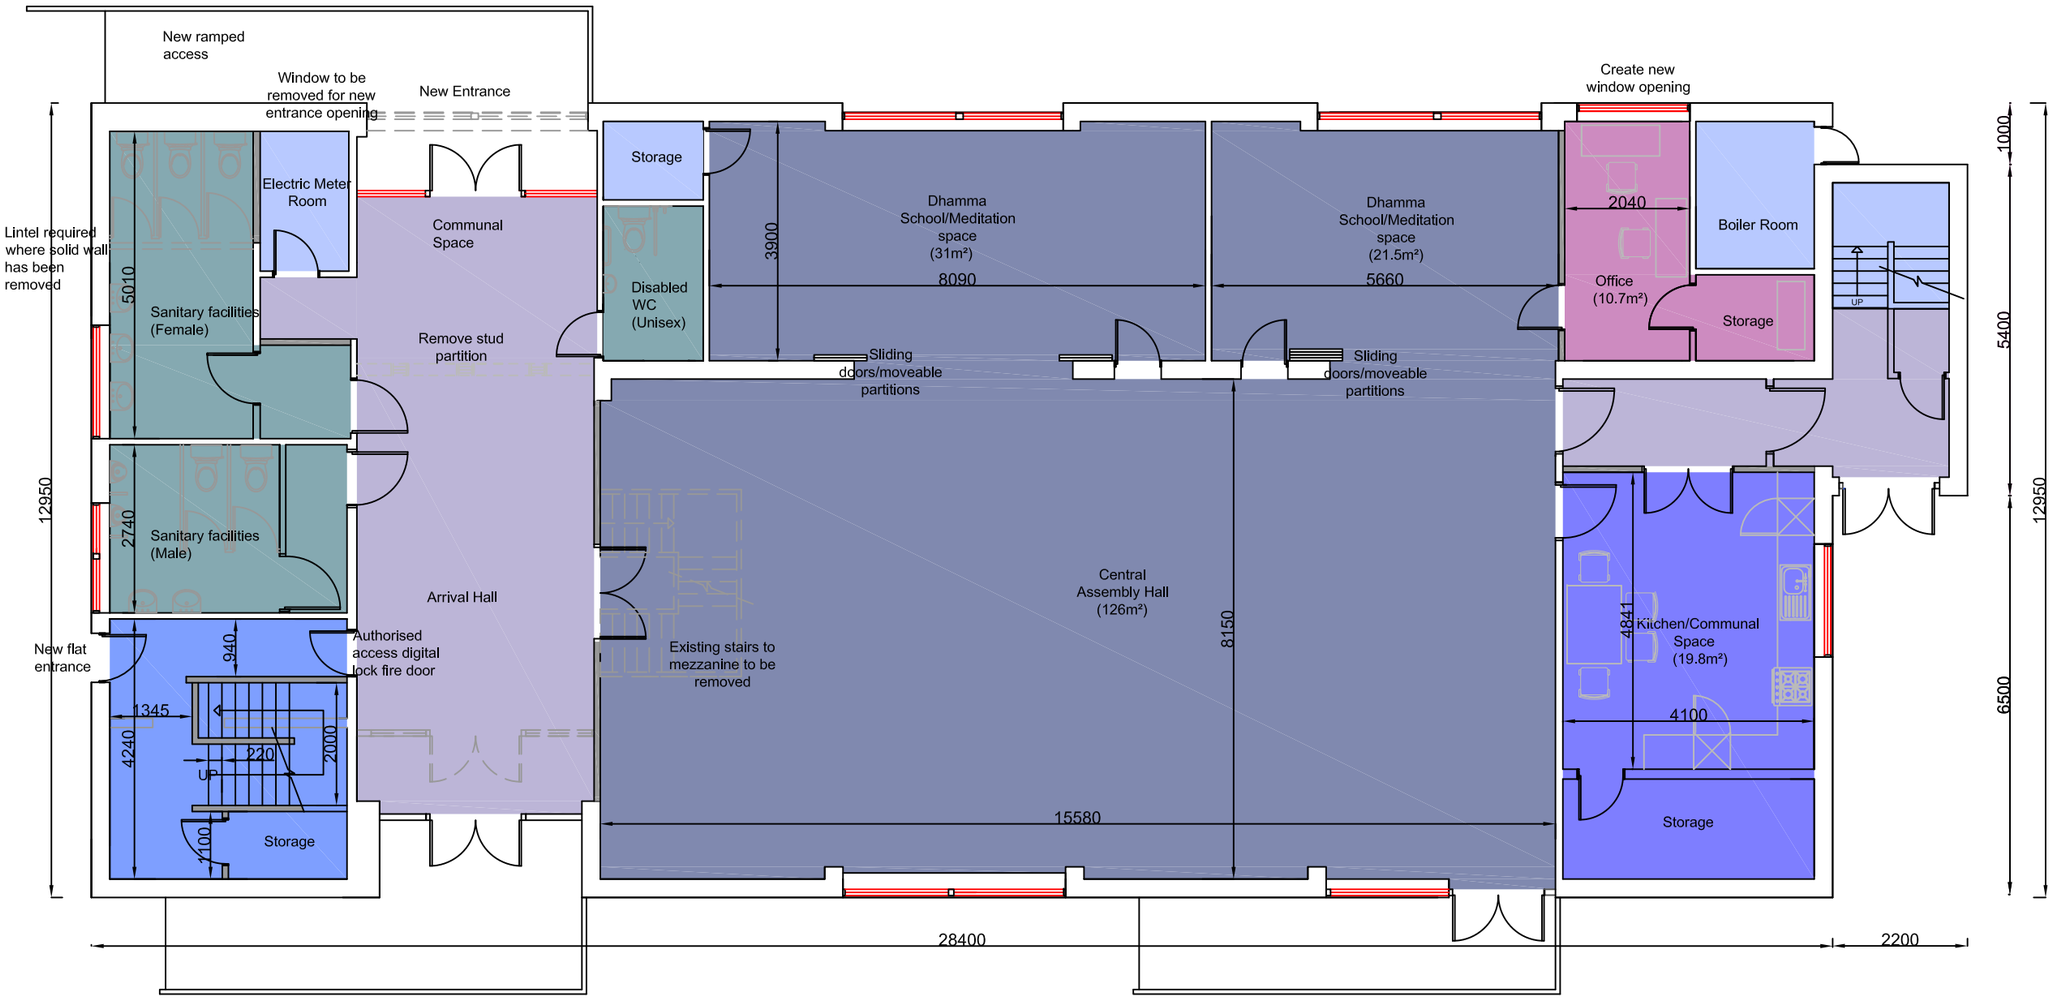

Proposed Ground Floor Layout Plan

NOTES

ALL DIMENSIONS ARE GIVEN IN MILLIMETRES

MEASUREMENT SCALING OF THIS DRAWING SHALL ONLY BE PERMITTED IN IT'S DIGITAL FORM

Rev	Revision Description	Date
A	Proposed Ground Floor Layout Plan	30/07/12

FPS INCEPTION LIMITED
1A BRANDLESHOME ROAD
BURY
BL8 4DS
TEL:0844 556 7044
E-MAIL:info@fpsinception.co.uk

West Wythenshawe Youth Centre
Moor Road
Brooklands
M23 9BQ

Project Ref: FPSI-BPP-C-0542	No: FPSI-BPP-C-0542/05
Date: JULY 2012	Revision: A
Scale: 1:50 @ A1 & 1:100 @ A3	

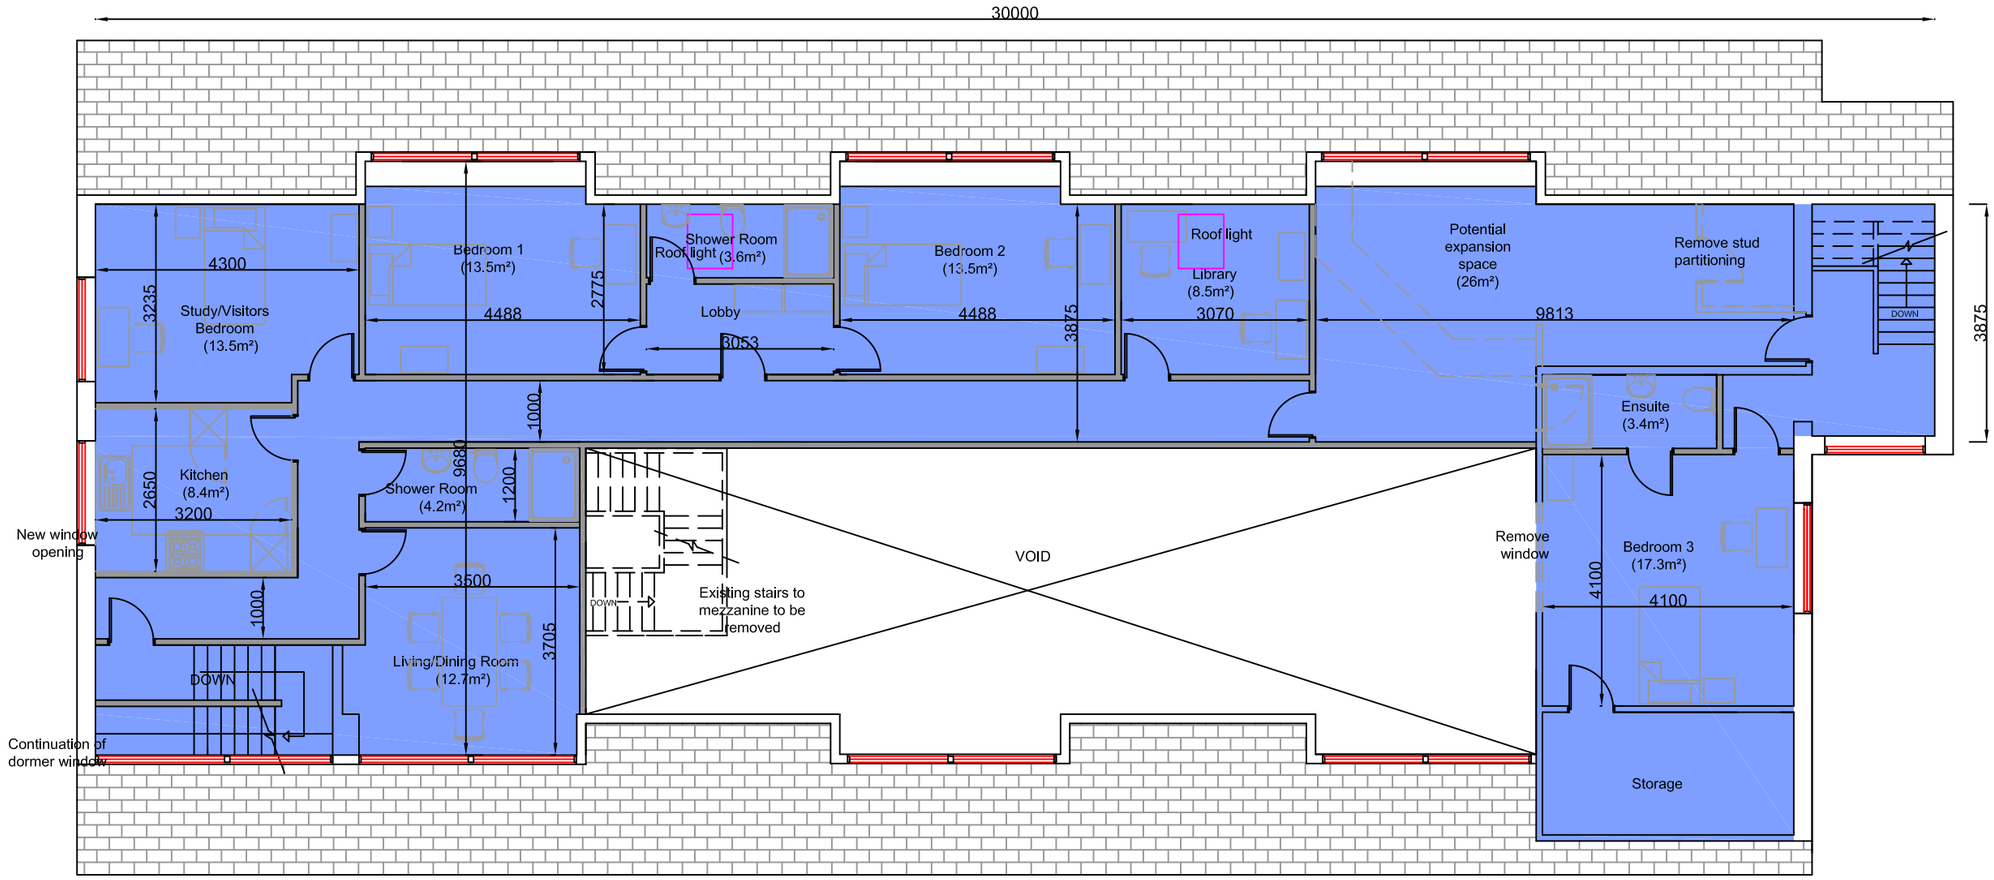

Proposed First Floor Layout Plan

NOTES

ALL DIMENSIONS ARE GIVEN IN MILLIMETRES

MEASUREMENT SCALING OF THIS DRAWING SHALL ONLY BE PERMITTED IN IT'S DIGITAL FORM

Rev	Revision Description	Date
A	Proposed First Floor Layout Plan	30/07/12

FPS INCEPTION LIMITED
1A BRANDLESHOME ROAD
BURY
BL8 4DS
TEL:0844 556 7044
E-MAIL:info@fpsinception.co.uk

West Wythenshawe Youth Centre
Moor Road
Brooklands
M23 9BQ

Project Ref: FPSI-BPP-C-0542	No: FPSI-BPP-C-0542/06
Date: JULY 2012	Revision: A
Scale: 1:50 @ A1 & 1:100 @ A3	

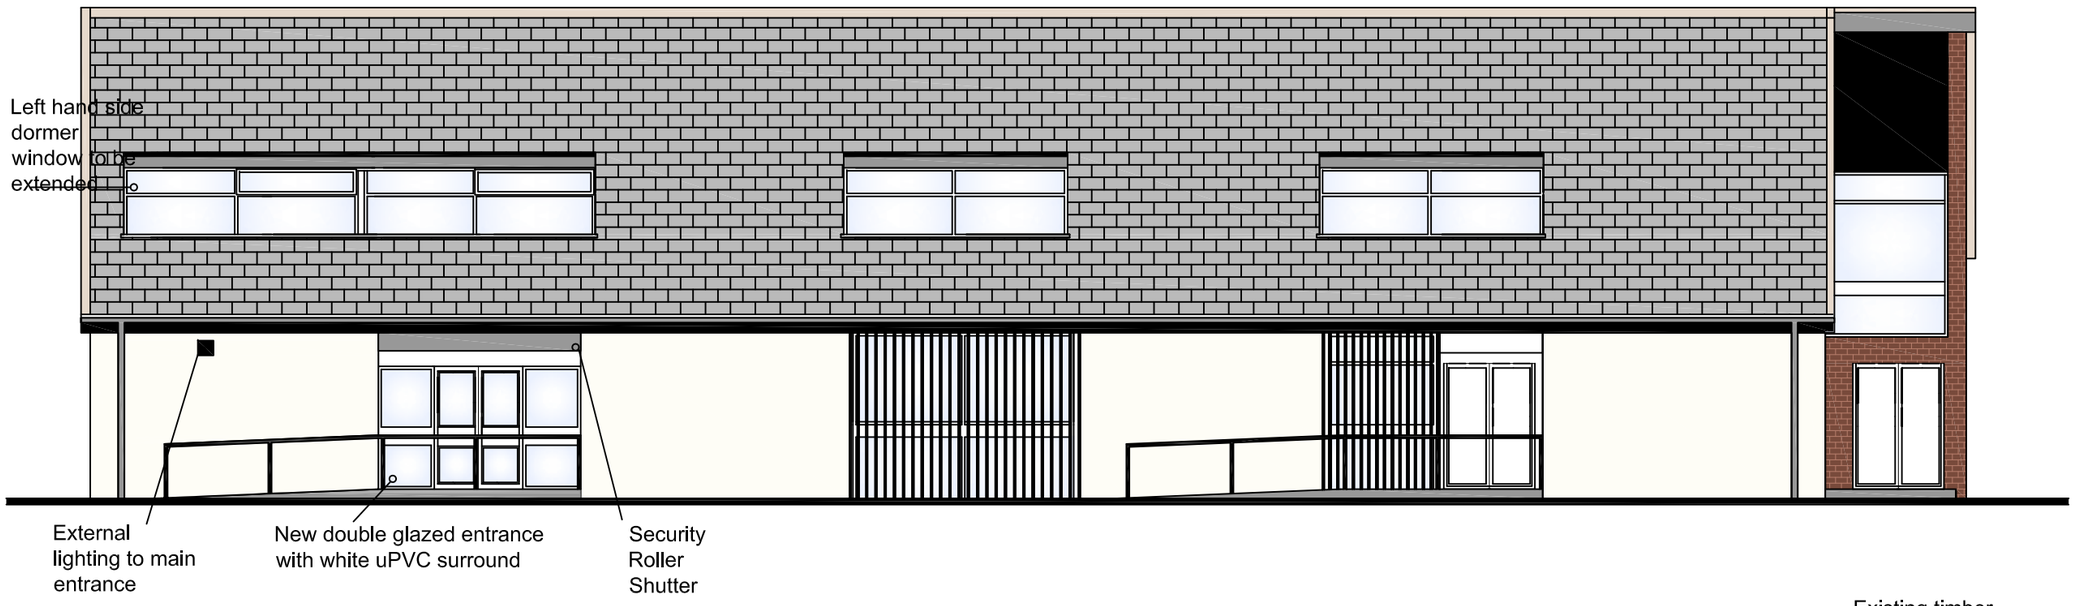

Proposed South Facing Elevation

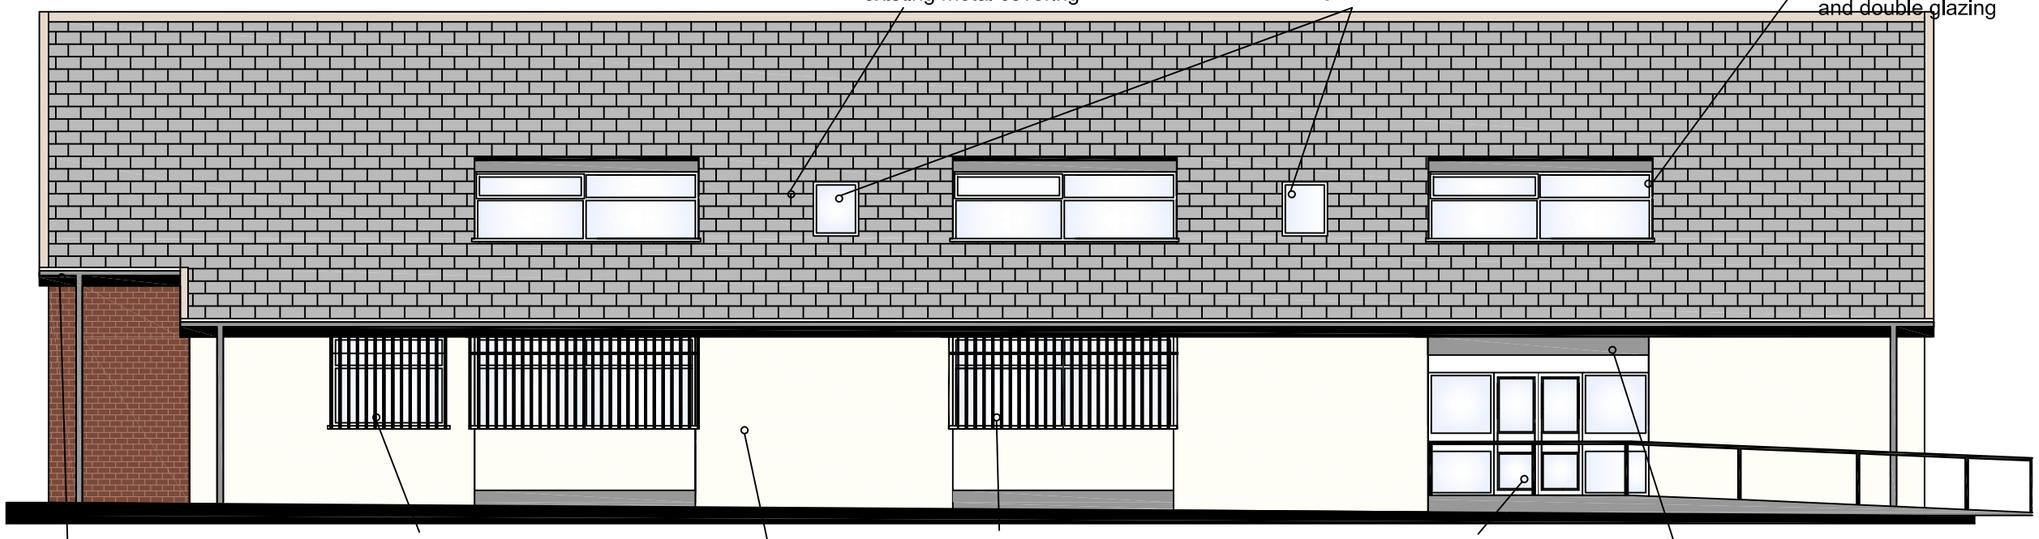

Proposed North Facing Elevation

NOTES

ALL DIMENSIONS ARE GIVEN IN MILLIMETRES

MEASUREMENT SCALING OF THIS DRAWING SHALL ONLY BE PERMITTED IN IT'S DIGITAL FORM

Rev	Revision Description	Date
A	Proposed North & South Facing Elevations	30/07/12

FPS INCEPTION LIMITED
1A BRANDLESHOME ROAD
BURY
BL8 4DS
TEL:0844 556 7044
E-MAIL:info@fpsinception.co.uk

West Wythenshawe Youth Centre
Moor Road
Brooklands
M23 9BQ

Project Ref: FPSI-BPP-C-0542	No: FPSI-BPP-C-0542/07
Date: JULY 2012	Revision: A
Scale: 1:50 @ A1 & 1:100 @ A3	



Proposed West Facing Elevation



Proposed East Facing Elevation

NOTES

ALL DIMENSIONS ARE GIVEN IN MILLIMETRES

MEASUREMENT SCALING OF THIS DRAWING SHALL ONLY BE PERMITTED IN IT'S DIGITAL FORM

Rev	Revision Description	Date
A	Proposed East & West Facing Elevations	30/07/12

FPS INCEPTION LIMITED
1A BRANDLESHOME ROAD
BURY
BL8 4DS
TEL:0844 556 7044
E-MAIL:info@fpsinception.co.uk

West Wythenshawe Youth Centre
Moor Road
Brooklands
M23 9BQ

Project Ref: FPSI-BPP-C-0542	No: FPSI-BPP-C-0542/08
Date: JULY 2012	Revision: A
Scale: 1:50 @ A1 & 1:100 @ A3	

NEWLANDS ROAD

ESS

4 5 6 7 8 9 10 11 12 13 14 15

New electrical gates for security

Low level lighting will be provided to enhance security and safety provision

Cycle Parking

1

Parking: 14no. standard 2400mm x 4800mm spaces, 1no. 6000mm x 2400mm & 1no. 3600mm x 4800mm disabled space. 1no. Resident Parking 2400mm x 4800mm

2 3 Resident Parking

Site Plan

NOTES

ALL DIMENSIONS ARE GIVEN IN MILLIMETRES

MEASUREMENT SCALING OF THIS DRAWING SHALL ONLY BE PERMITTED IN IT'S DIGITAL FORM

Circulation direction

Assumed Boundary Line

Rev	Revision Description	Date
A	Site Plan	30/07/12

FPS INCEPTION LIMITED
1A BRANDLESHOME ROAD
BURY
BL8 4DS
TEL:0844 556 7044

E-MAIL:info@fpsinception.co.uk

West Wythenshawe Youth Centre
Moor Road
Brooklands
M23 9BQ

Project Ref: FPSI-BPP-C-0542	No: FPSI-BPP-C-0542/09
Date: JULY 2012	Revision: A
Scale: 1:400 @ A3	