
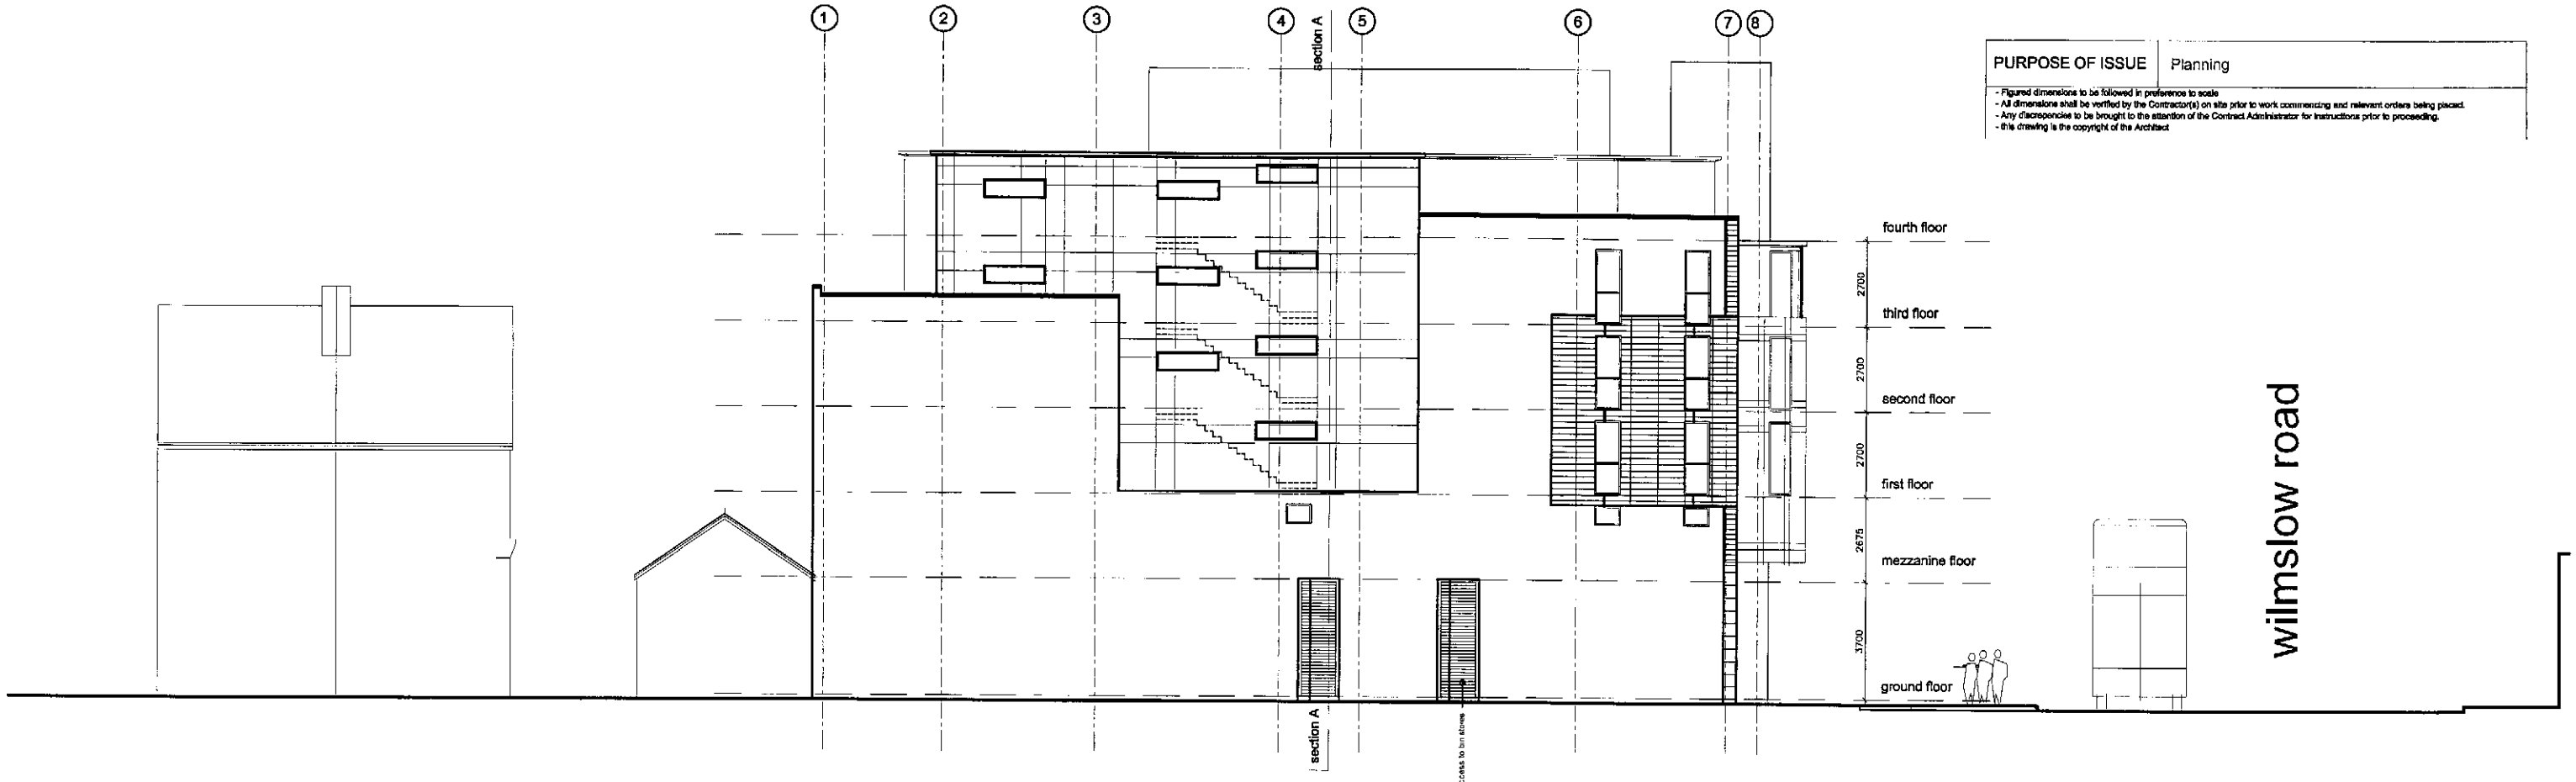


proposed rear elevation

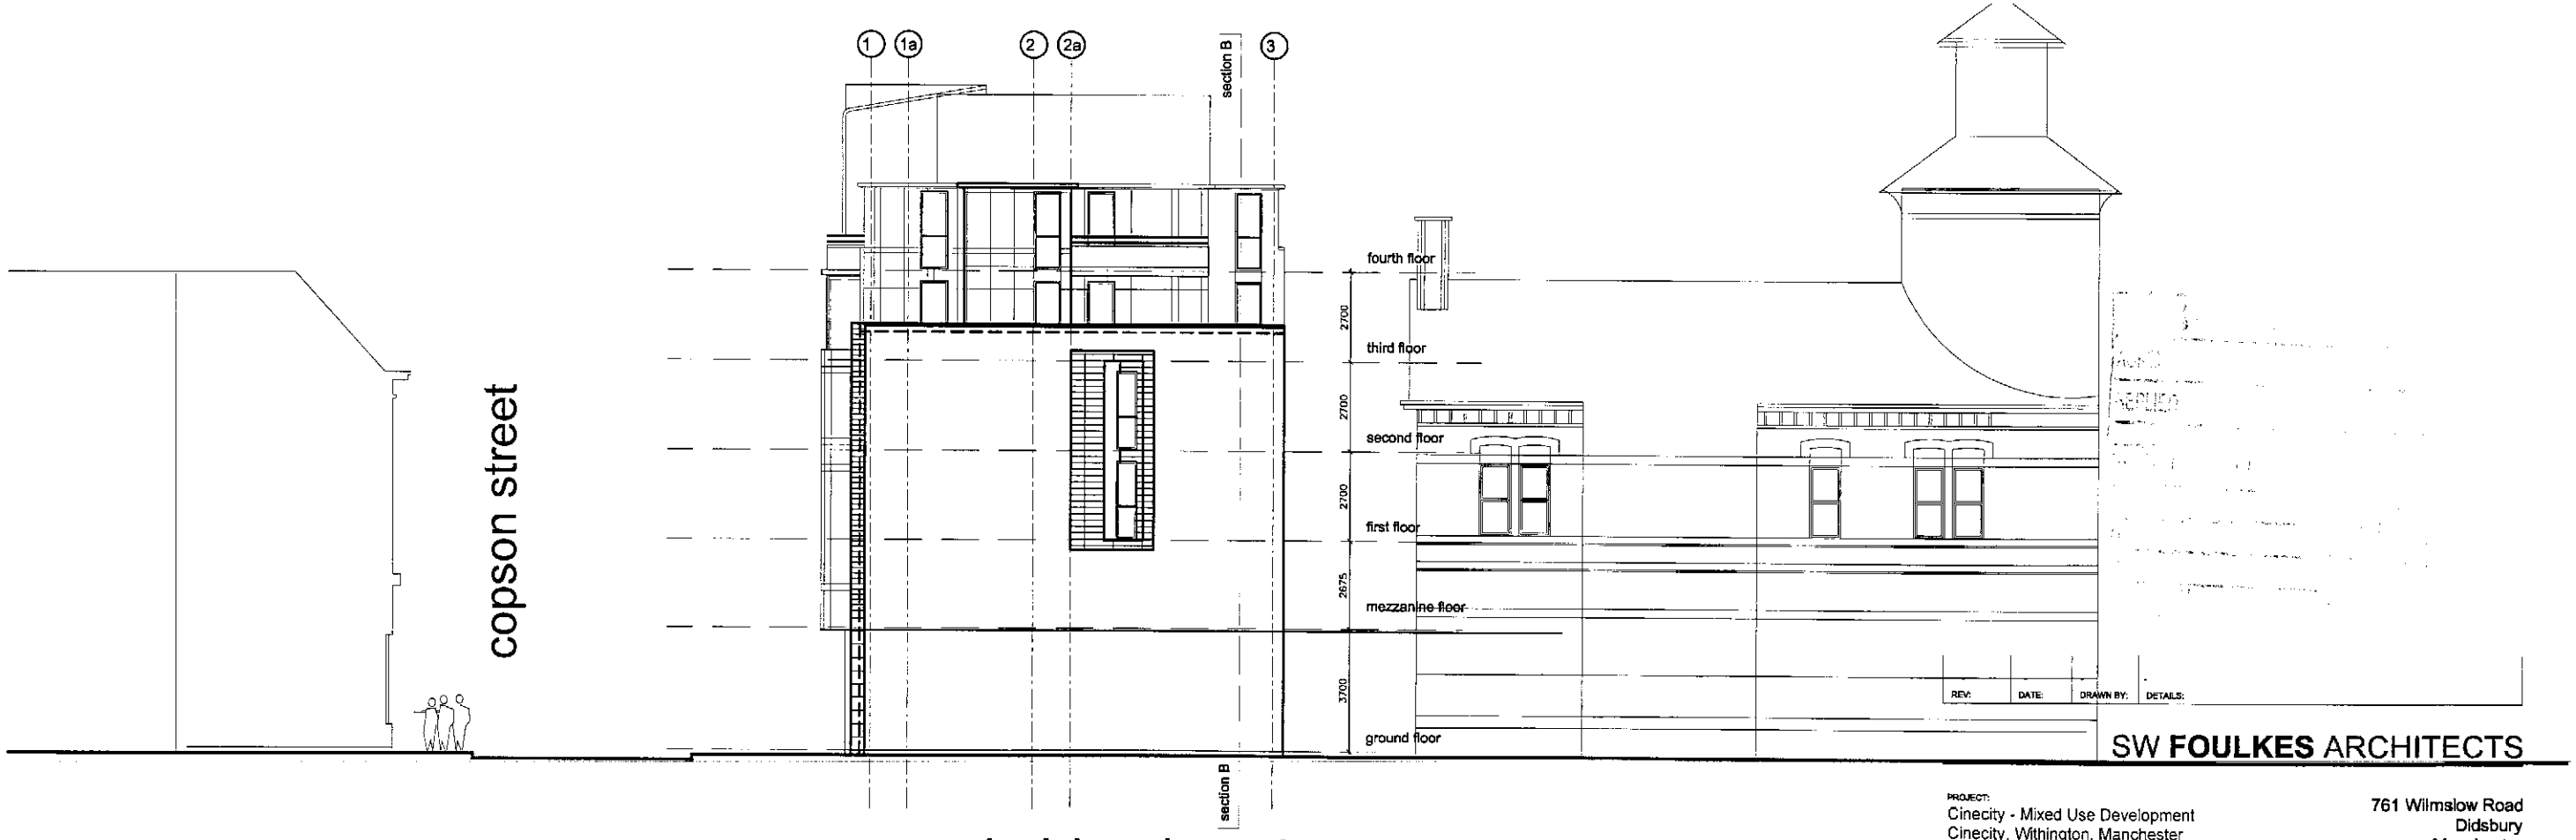

proposed side elevation

PURPOSE OF ISSUE | Planning

- Figured dimensions to be followed in preference to scale
- All dimensions shall be verified by the Contractor(s) on site prior to work commencing and relevant orders being placed.
- Any discrepancies to be brought to the attention of the Contract Administrator for instructions prior to proceeding.
- this drawing is the copyright of the Architect

REV:	DATE:	DRAWN BY:	DETAILS:

SW **FOULKES** ARCHITECTS


PROJECT:
Cinecity - Mixed Use Development
Cinecity, Withington, Manchester

DRAWING:
proposed street elevations, rear&side

DATE:	DRAWN BY:	CHECKED BY:
May 2007	JPH	
SCALE:	DRAWING NO:	REV:
1:200@ A3	201/40- 15	-

761 Wilmslow Road
Didsbury
Manchester
United Kingdom
M20 6RN

T: +44 (0)161 434 4192
F: +44 (0)161 445 9820
info@swfoulkesarchitects.com
www.swfoulkesarchitects.com

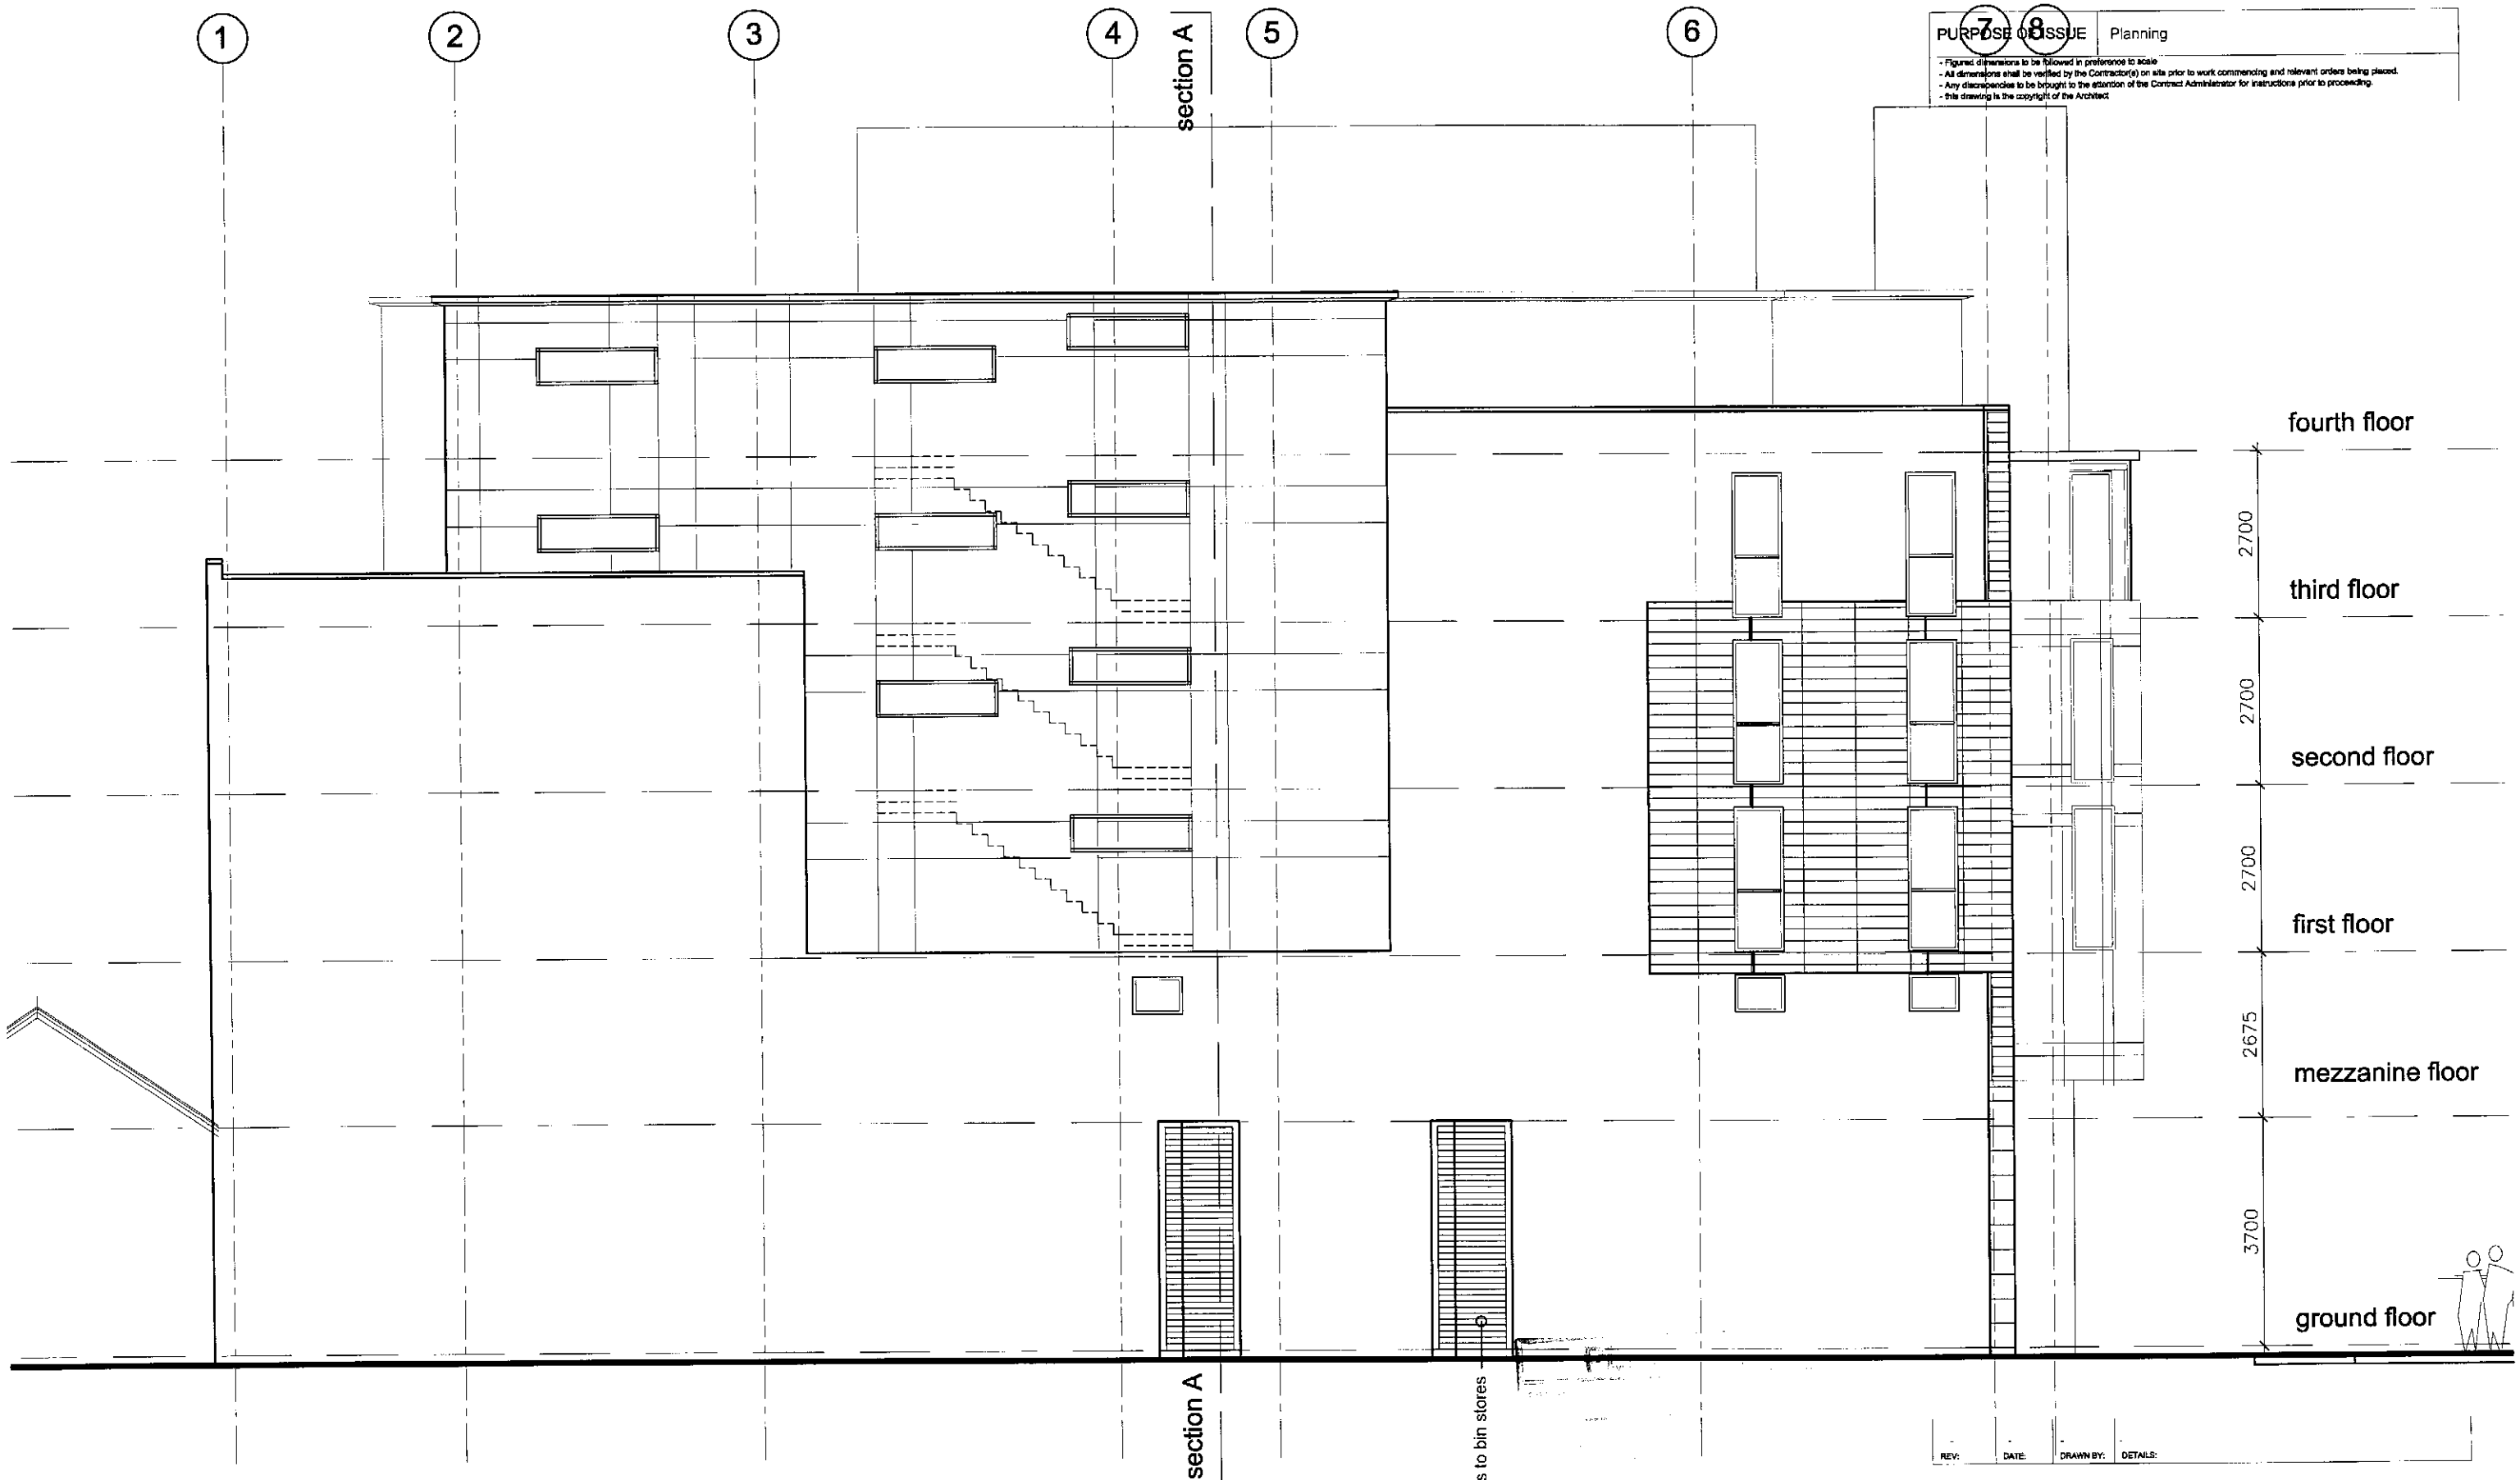

PURPOSE OF ISSUE: Planning

- Figured dimensions to be followed in preference to scale
- All dimensions shall be verified by the Contractor(s) on site prior to work commencing and relevant orders being placed.
- Any discrepancies to be brought to the attention of the Contract Administrator for instructions prior to proceeding.
- this drawing is the copyright of the Architect

PROPOSED REAR ELEVATION

REV:	DATE:	DRAWN BY:	DETAILS:
-	-	-	-

SW **FOULKES** ARCHITECTS

761 Wilmslow Road
Didsbury
Manchester
United Kingdom
M20 6RN

T: +44 (0)161 434 4192
F: +44 (0)161 445 9820
info@swfoulkesarchitects.com
www.swfoulkesarchitects.com

PROJECT:
Cinecity - Mixed Use Development
Cinecity, Withington, Manchester

DRAWING:
proposed rear elevation

DATE:	DRAWN BY:	CHECKED BY:
May 2007	JPH	
SCALE:	DRAWING NO:	REV:
1:100@ A3	201/40- 13	-