

Quay Street



Little Quay Street

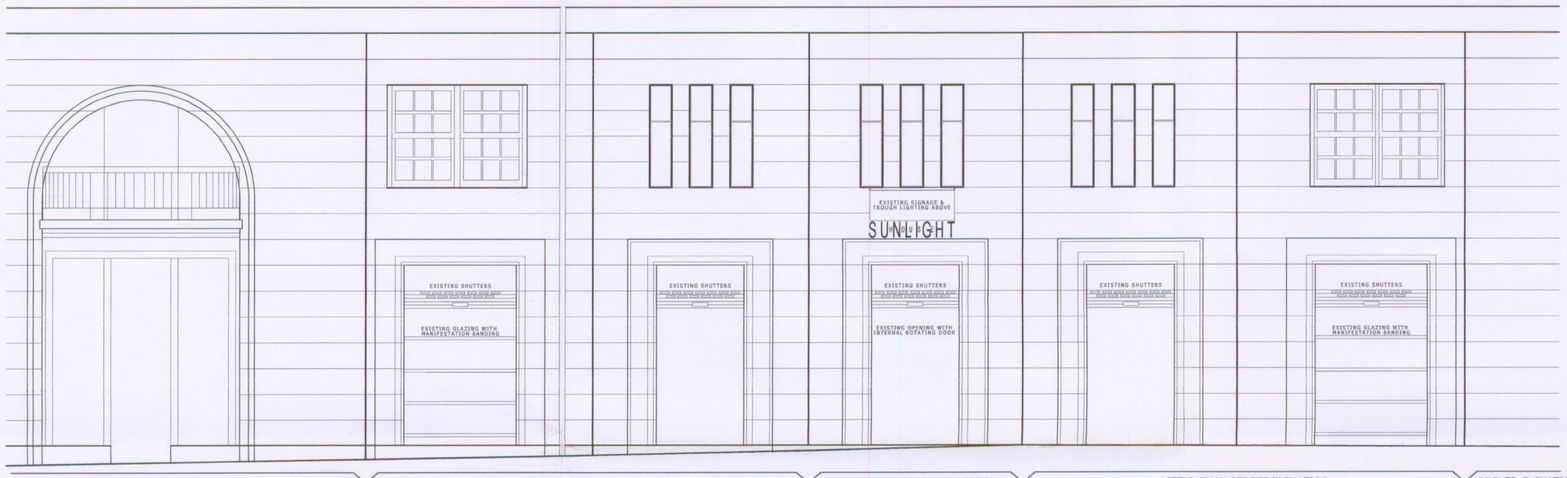

EXISTING MAIN ENTRANCE ELEVATION

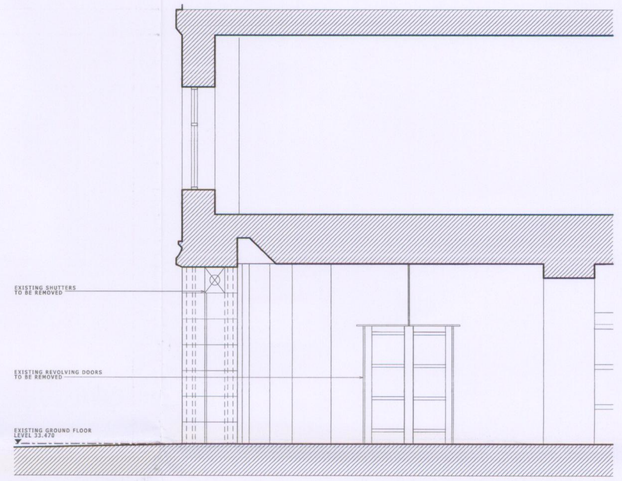

EXISTING CROSS SECTION AA
(Refer to drawing 3419-PL-1000 for plan)

RECD - 1 FEB 2008
FOR ACTION

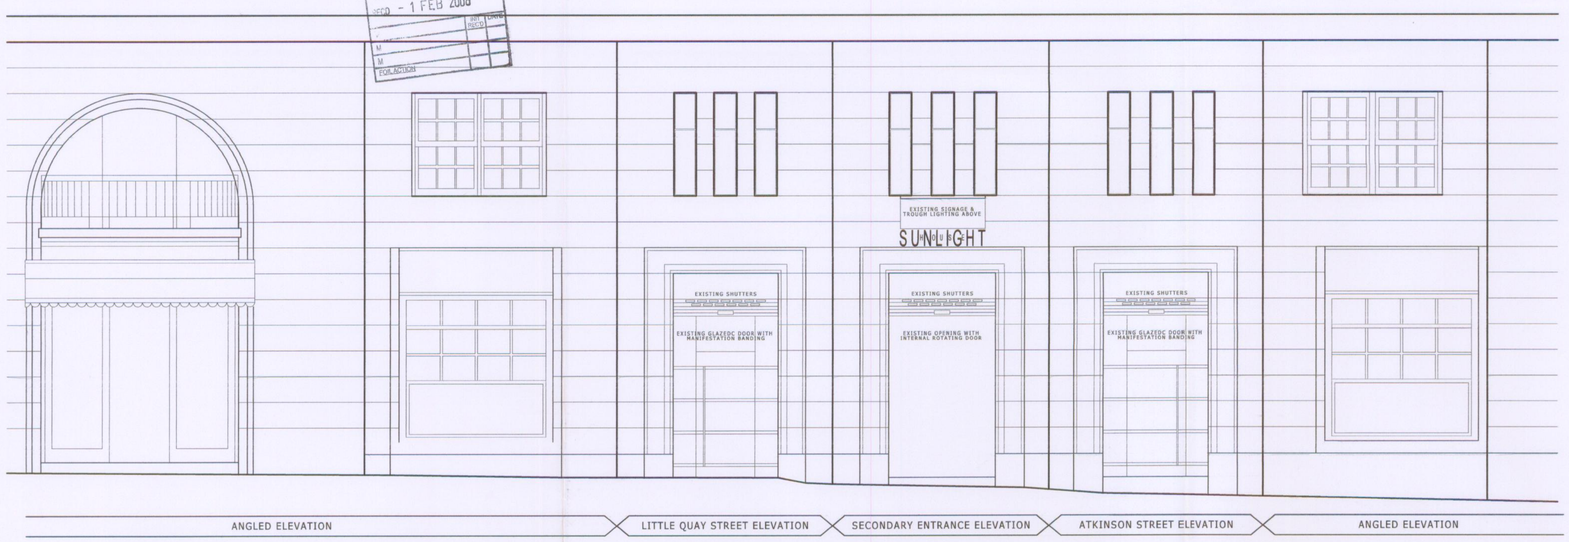

EXISTING SECONDARY ENTRANCE ELEVATION

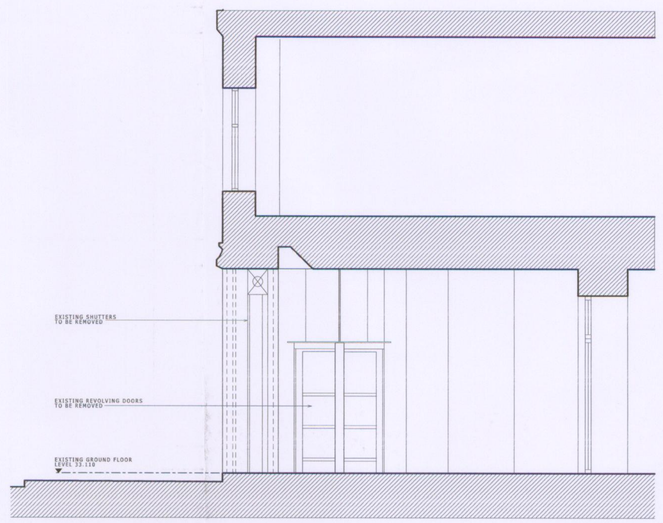

EXISTING CROSS SECTION BB
(Refer to drawing 3419-PL-1002 for plan)

REV DESCRIPTION INITIALS/DATE

JOB NAME
Warner Est.
SUNLIGHT HOUSE
85 Quay Street
Manchester M60 3JA

STATUS
PLANNING

DRAWING TITLE
EXISTING ELEVATIONS

DATE NOV07 SHEET BY als SCALE 1:50@A1

JOB NO. 3419 PL DRAWING NUMBER 5000 REV -

DLG Architects
Marshall Mill
Marshall Street
Leeds LS11 9YJ

t +44(0)113 3946 900
f +44(0)113 3946 901
leeds@dlgarchitects.com

dlgarchitects.com

This drawing is protected by copyright and must not be copied or reproduced without the written consent of Damond Lock Grabowski and [Company Limited] [Partners]