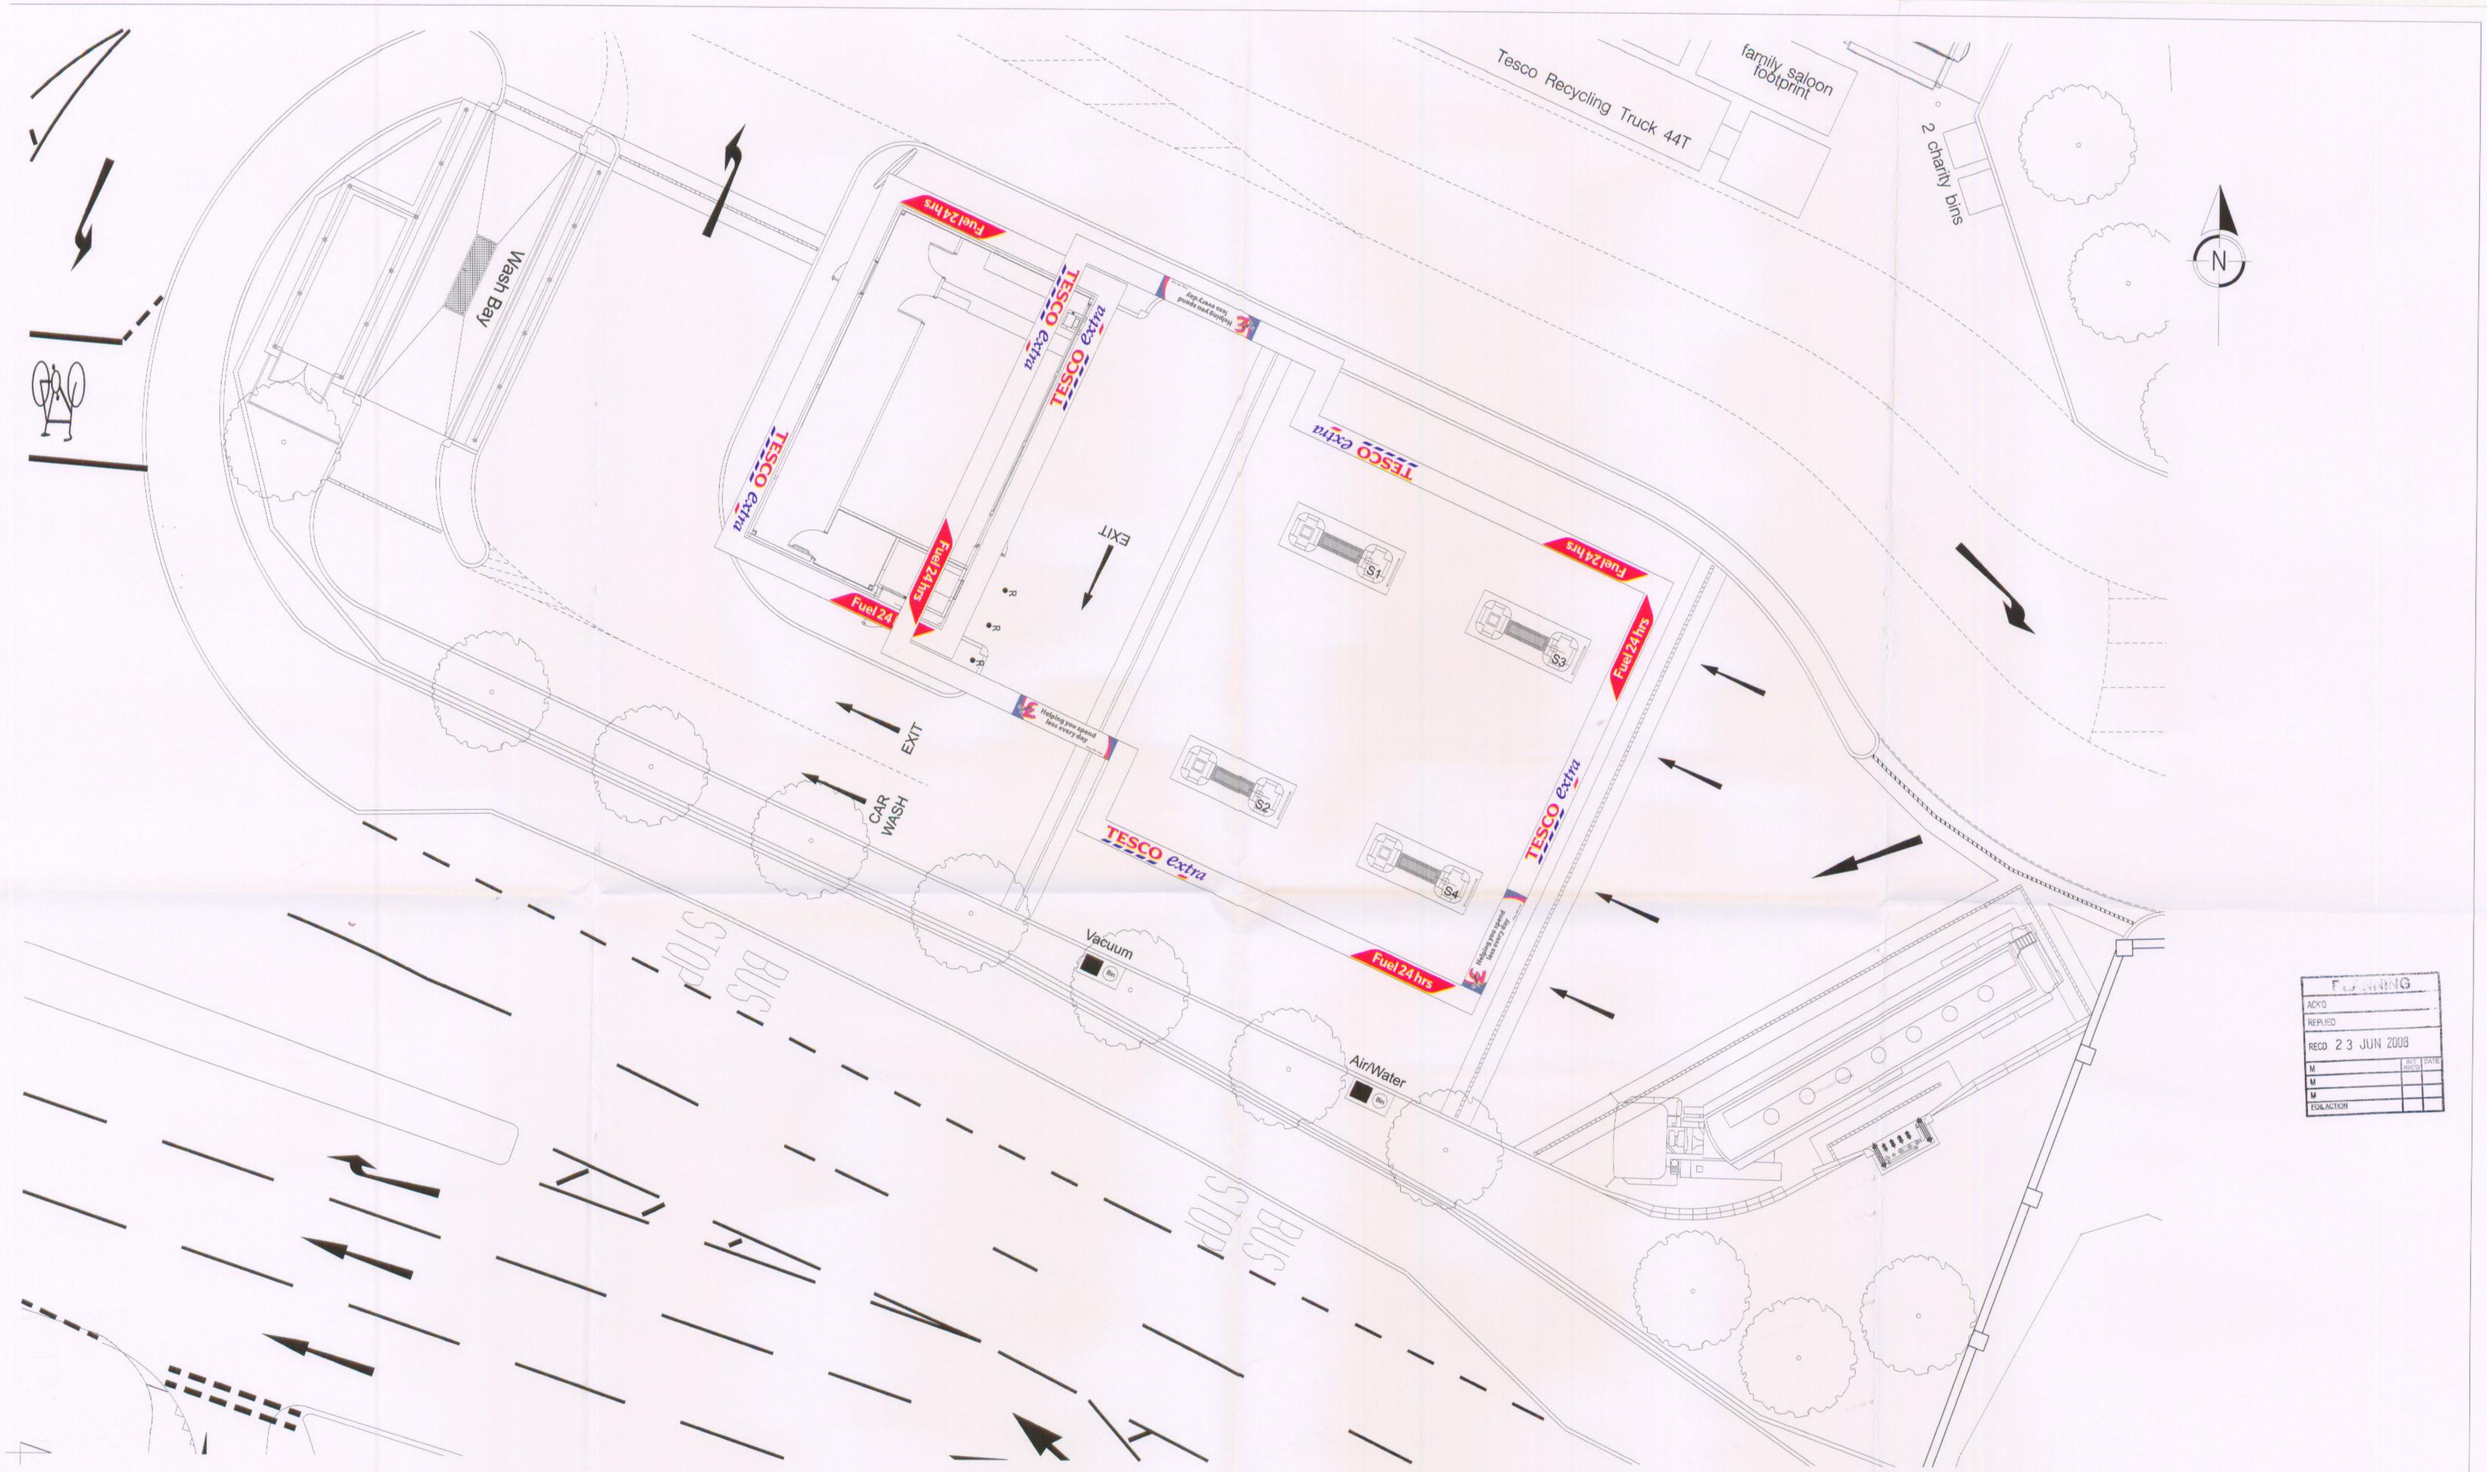


PLANNING
ACKD
REPLIED
RECD 23 JUN 2008
M
M
M
FOLLOW ACTION

4477./P42

TESCO

HYDE ROAD

GORTON

PFS SIGNAGE ELEVATION SIGNAGE SHOWN IN PLAN 1:100 @ A1

SMITH SMALLEY ARCHITECTS
CRAVEN LODGE
VICTORIA AVENUE
HARROGATE
HG1 5PX
TEL: +44 (0)1423 531 100