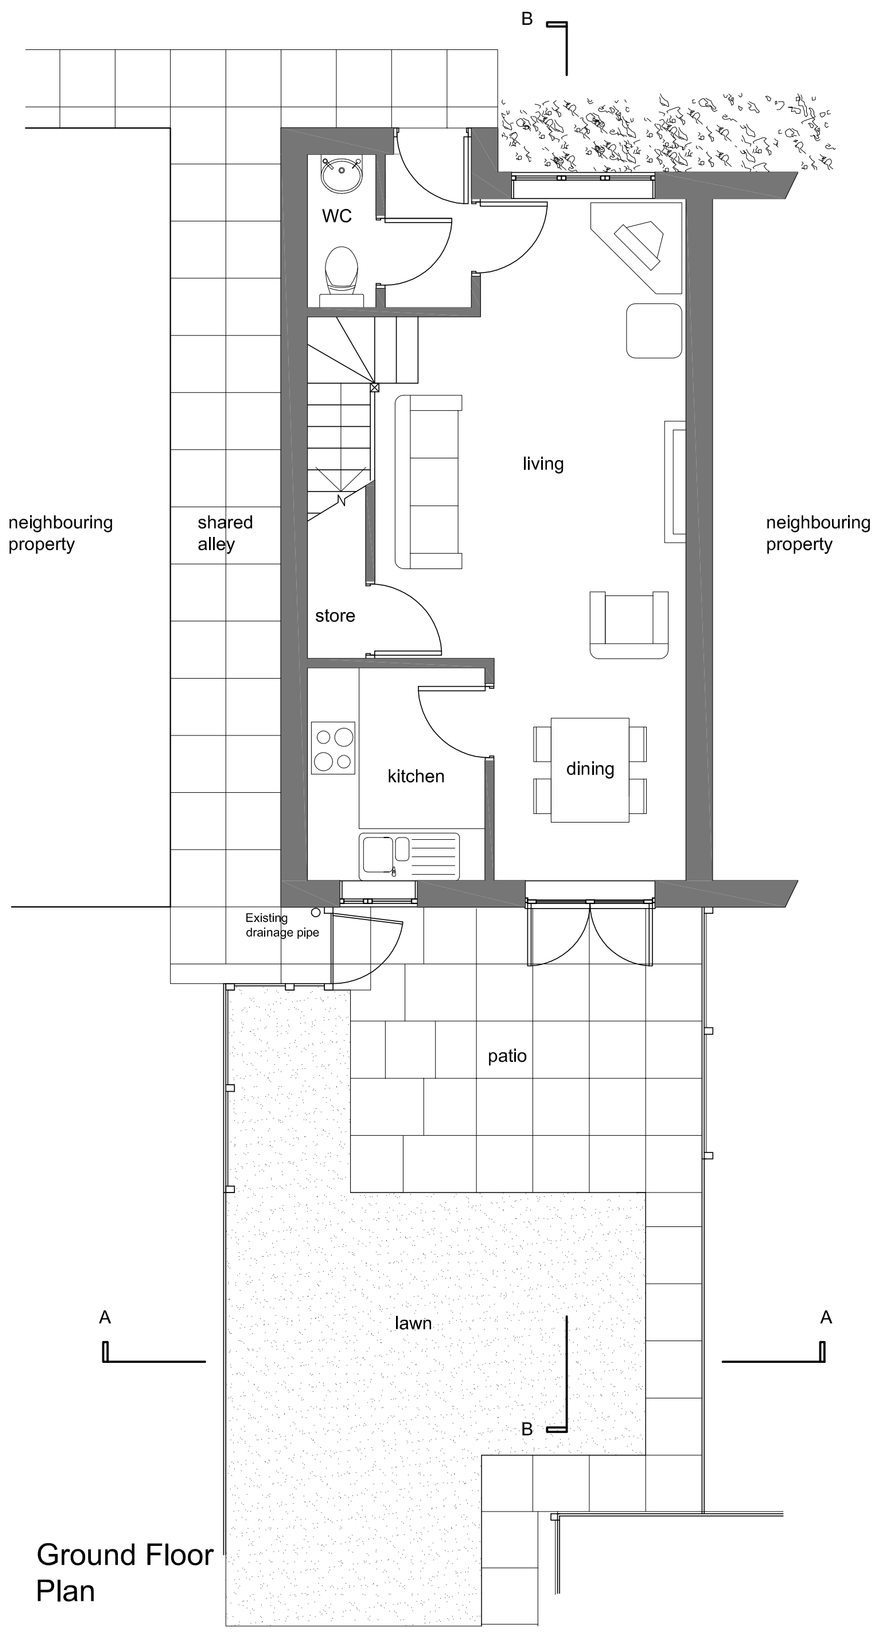

Ground Floor Plan



Rear Elevation A - A

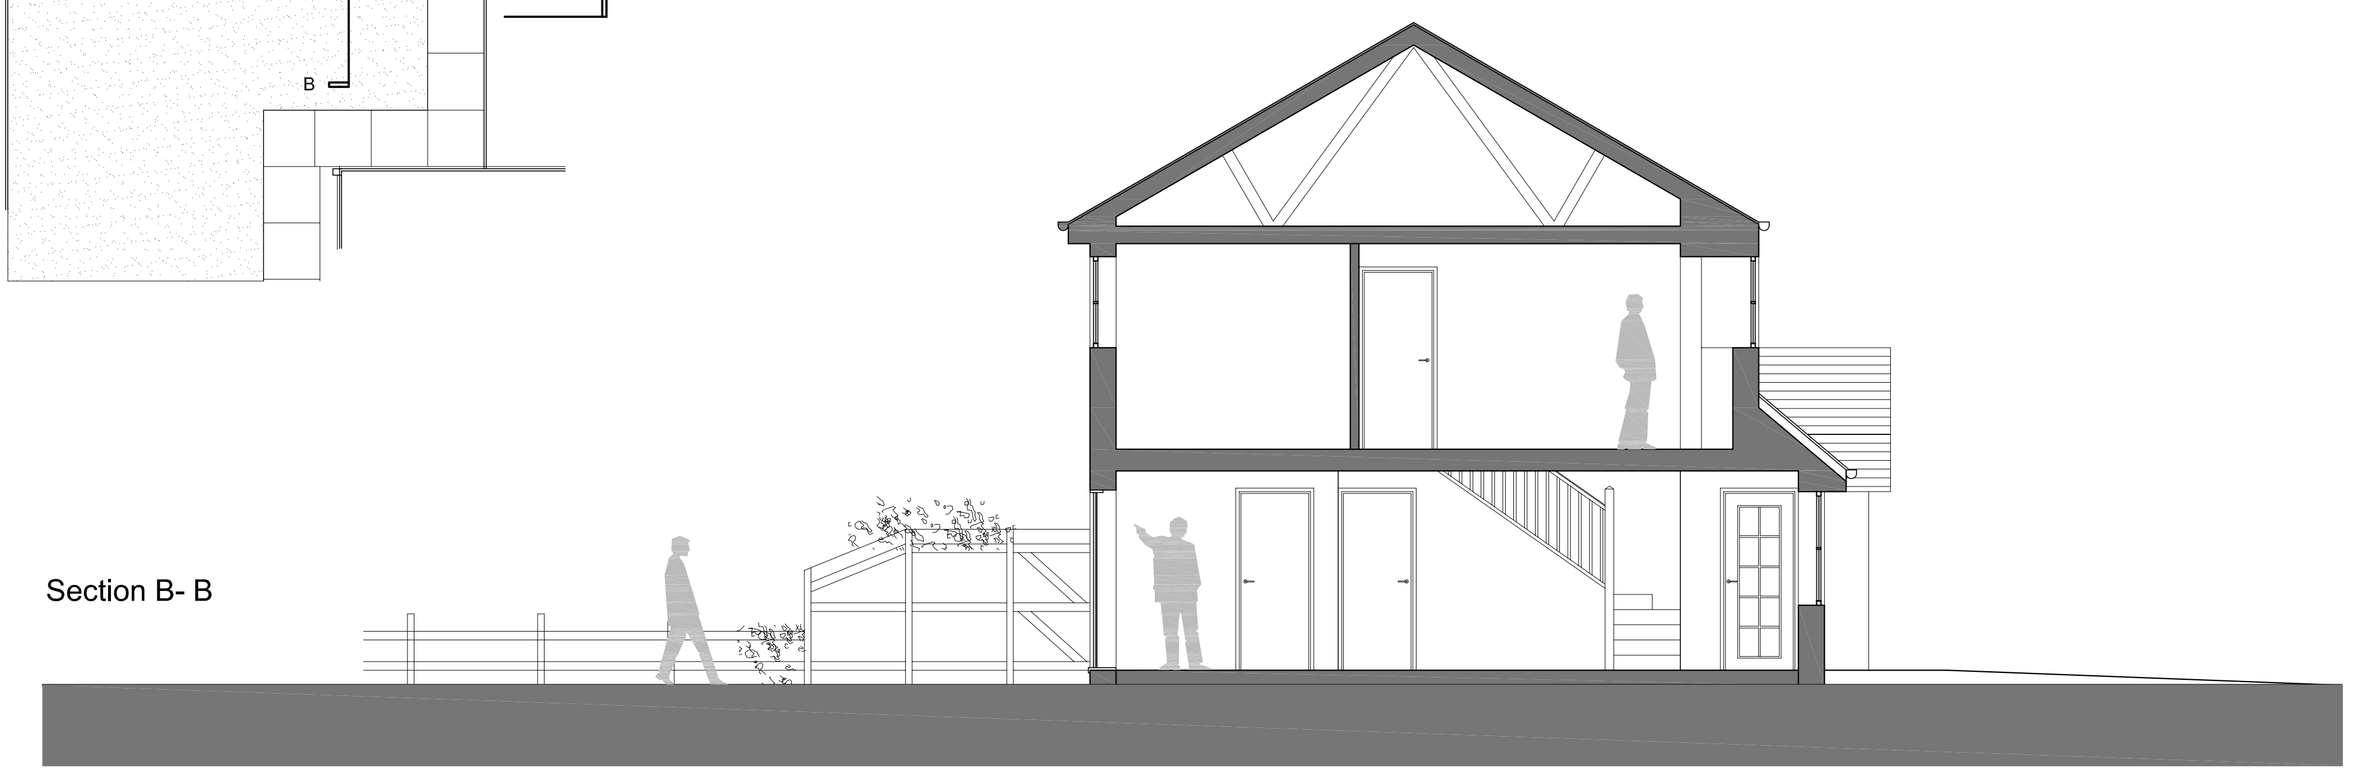

Section B- B

PROJECT:

4 TYMM STREET
SINGLE STOREY EXTENSION TO EXISTING GROUND FLOOR KITCHEN AND DINING ROOM

CLIENT:

MR & MRS. FOX
4 TYMM STREET
MOSTON
MANCHESTER

NOTES:

- ALL DRAWINGS ARE FOR ILLUSTRATIVE PURPOSES ONLY

- SURVEYED DIMENSIONS OF EXISTING BUILDING ARE APPROXIMATE AND SHOULD ALWAYS BE CHECKED ON SITE

DRAWING TITLE:

EXISTING LAYOUT

DATE:	SEPT 2008
DRAWN BY:	MR J.A.ECCLES
SCALE:	1:50@A1
DWG NO:	A/JAE/TS/100/A