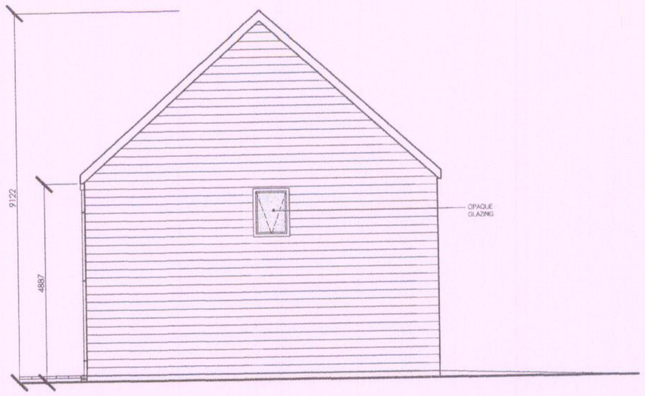

Side (west) Elevation

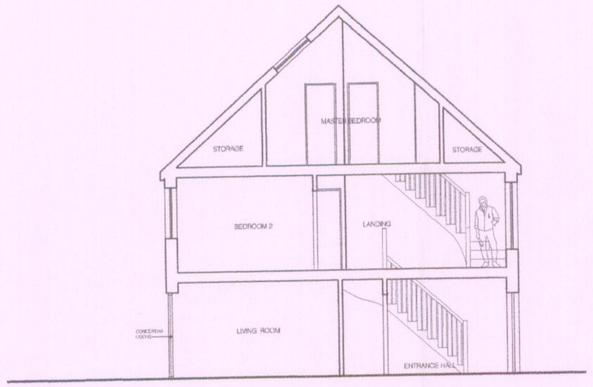

Section AA

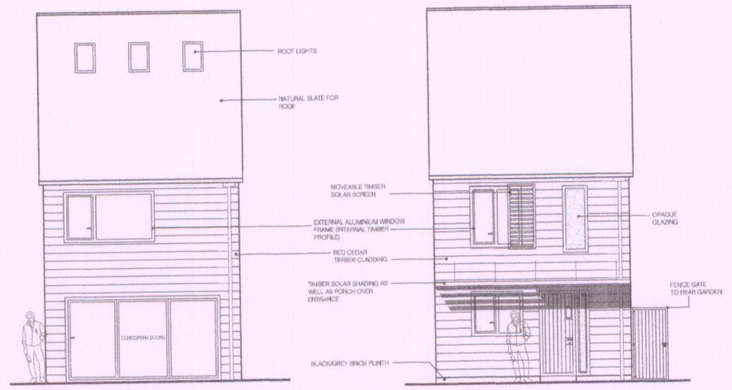

Rear Elevation

Front Elevation

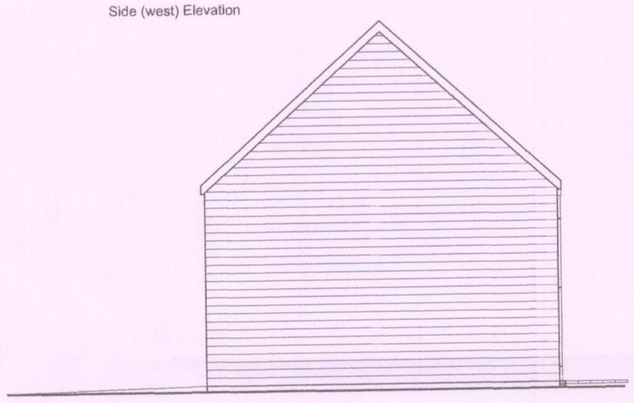

Side (east) Elevation

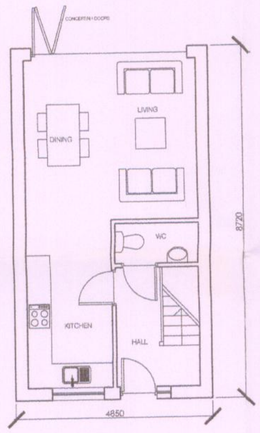

Ground Floor Plan

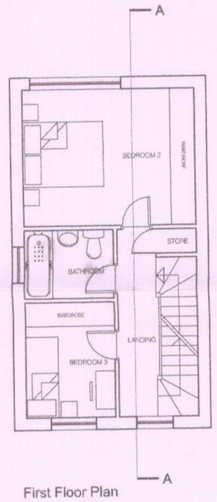

First Floor Plan

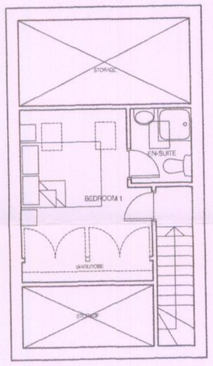

Second Floor Plan

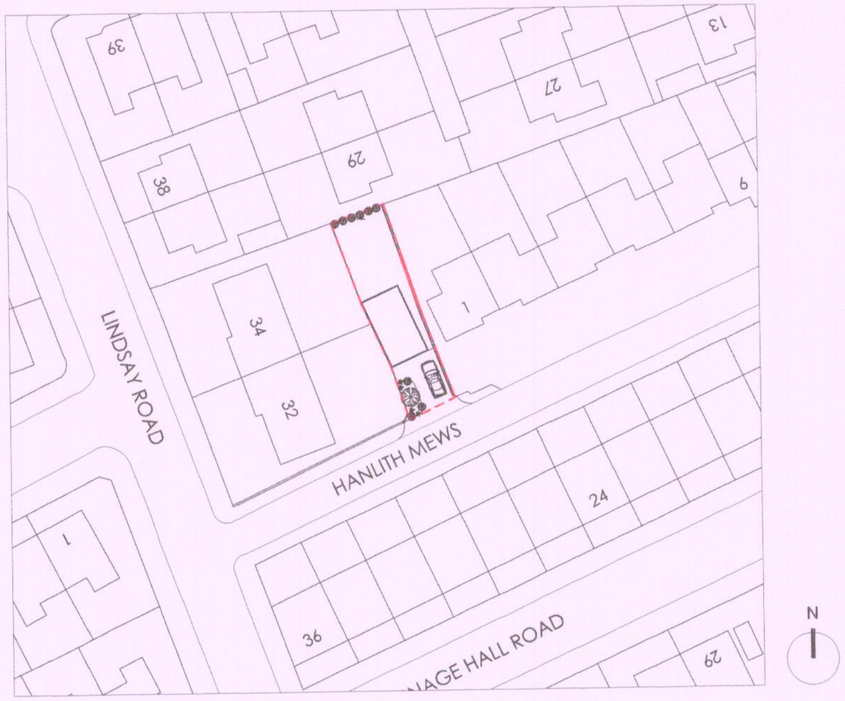

Location Plan_1:500 scale



Montage of Street Elevation_Henlith Mews

PLANNING
ACK'D
REPLIED
RECD 12 JUN 2008
M
M
M
FOIL ACTION
INIT. ACK'D
DATE

REV A AMENDMENTS TO ELEVATIONS FOLLOWING CORRESPONDENCE ON 04.06.08 WITH PLANNING OFFICER OF LOCAL AUTHORITY. 06.06.08 LC SJM

rev	description	date	dr by	ch by
original by MRJ		06/04/08		SJM

The Old Coach House
820 Wilmslow Road
Didsbury
Manchester
M20 2RN

t. 0161 434 7606
f. 0161 434 7643
e. info@capra-architects.co.uk

CAPRA ARCHITECTS

client
Mr C. Strawbridge

project
New Detached Dwelling
on land at rear of 32 & 34 Linsday Road

drawing
Proposed Plans, Elevations and Sections

computer file	plot date
project number 2374	scale 1:100 @A2
drawing number AL(2)01	rev A / issue status PLANNING

This drawing is to be read in conjunction with all related drawings. Do not scale from this drawing. All dimensions must be checked and verified on site before commencing any work or producing shop drawings. The engineer should be notified immediately of any discrepancy.
This drawing is copyright and remains the property of Capra Design Ltd.