All Gates and Railing Panels are fixed independant of any structures

All the adjoining properties and highways are the property of Manchester City Council

PLANNING
ACK'D
REPLIED
RECD 20 [illegible] 2008
M DATE
M
M
FOR ACTION
M

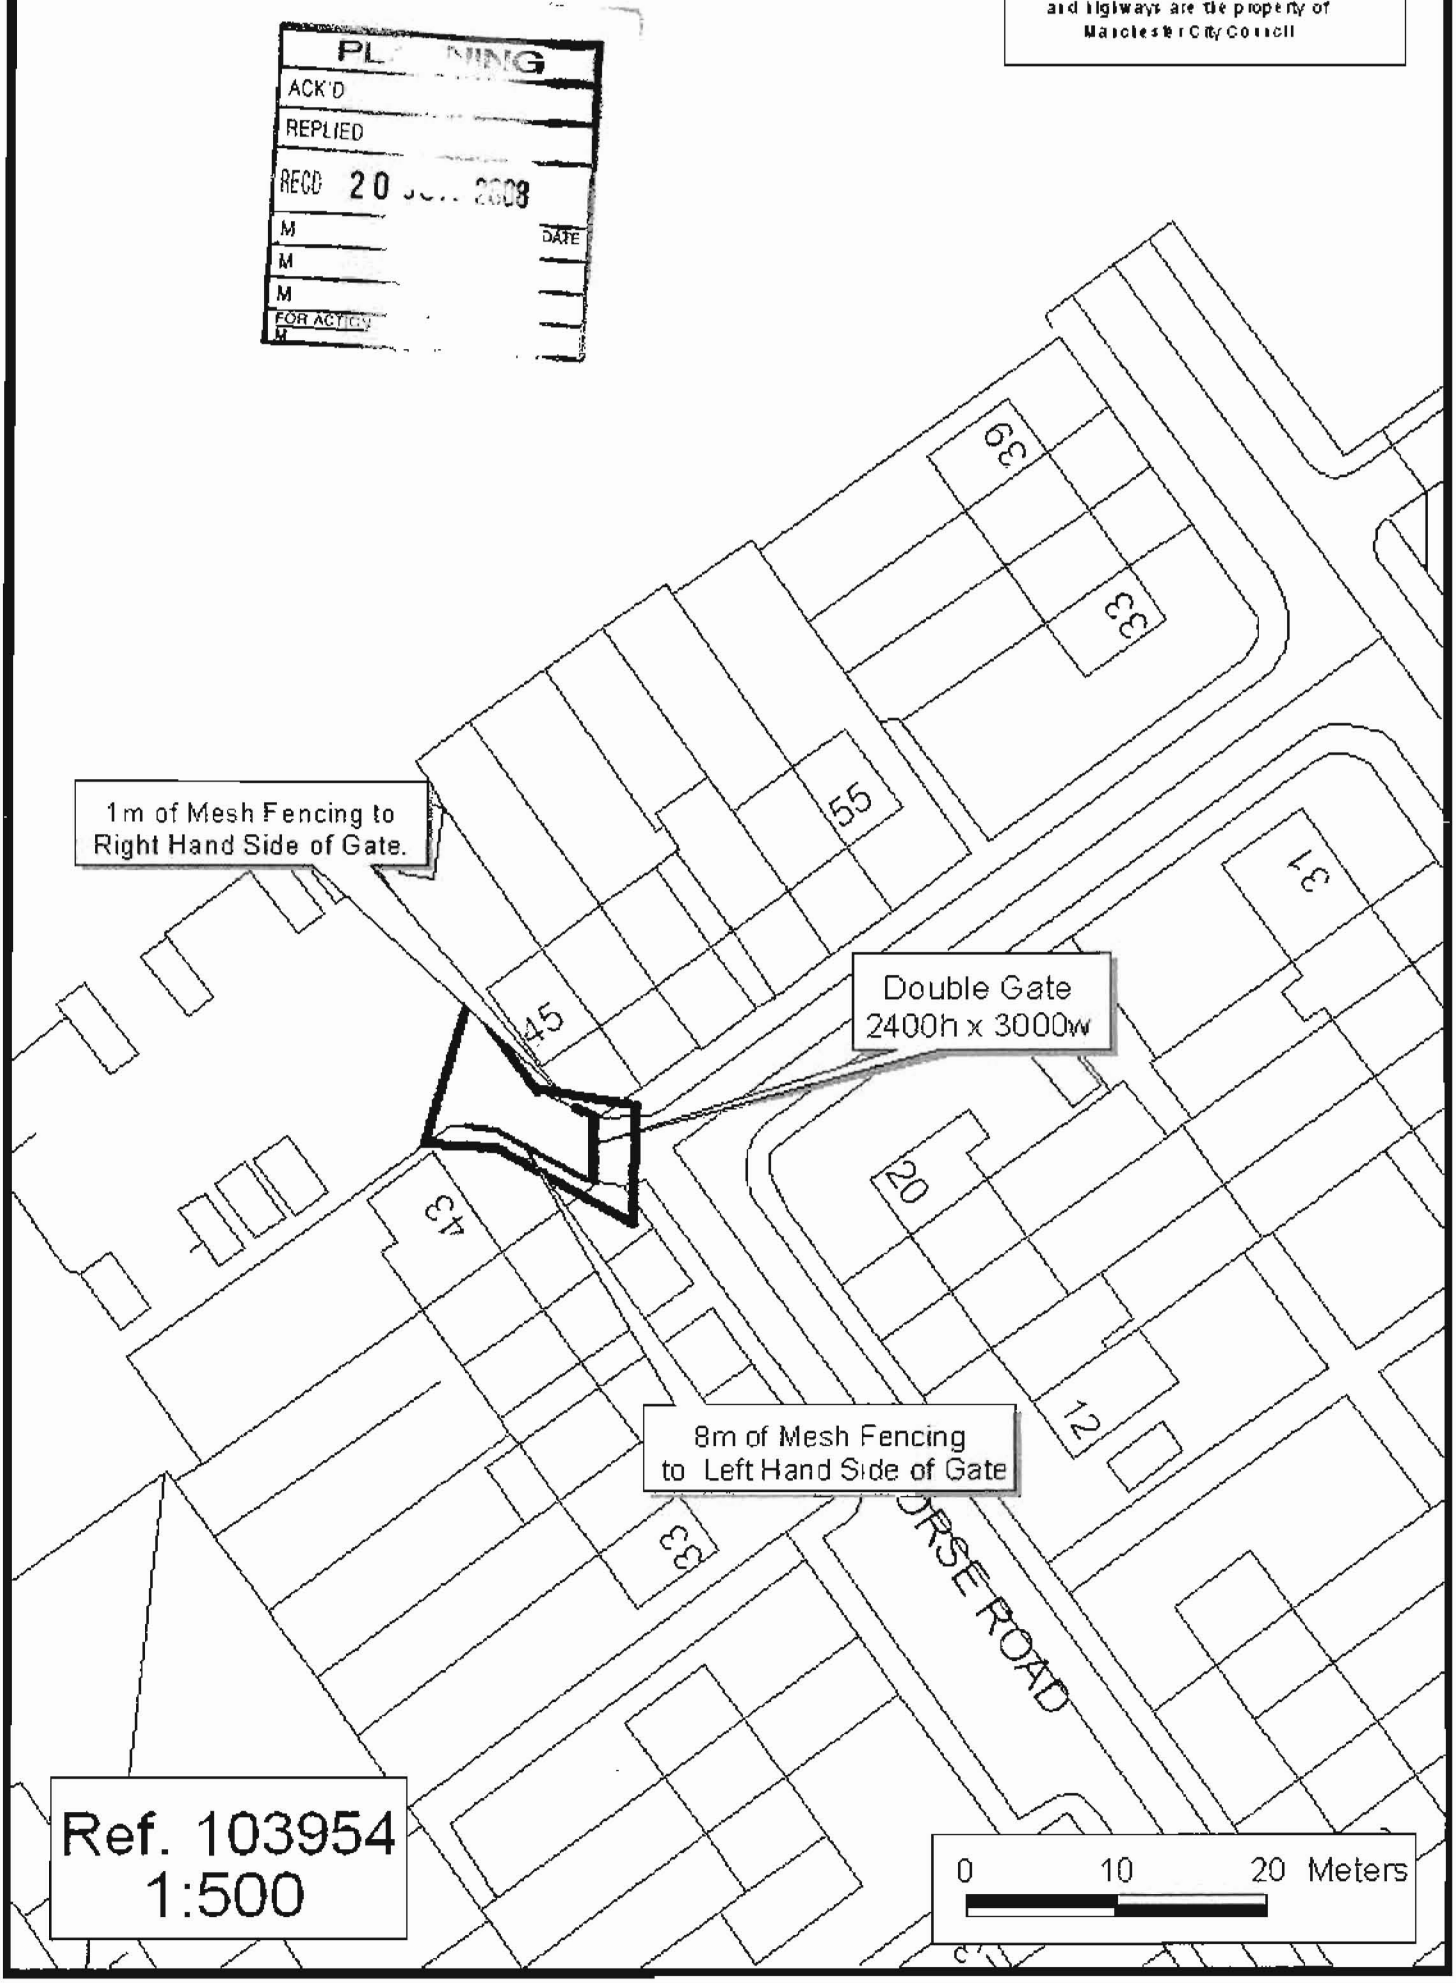

Ref. 103954
1:500