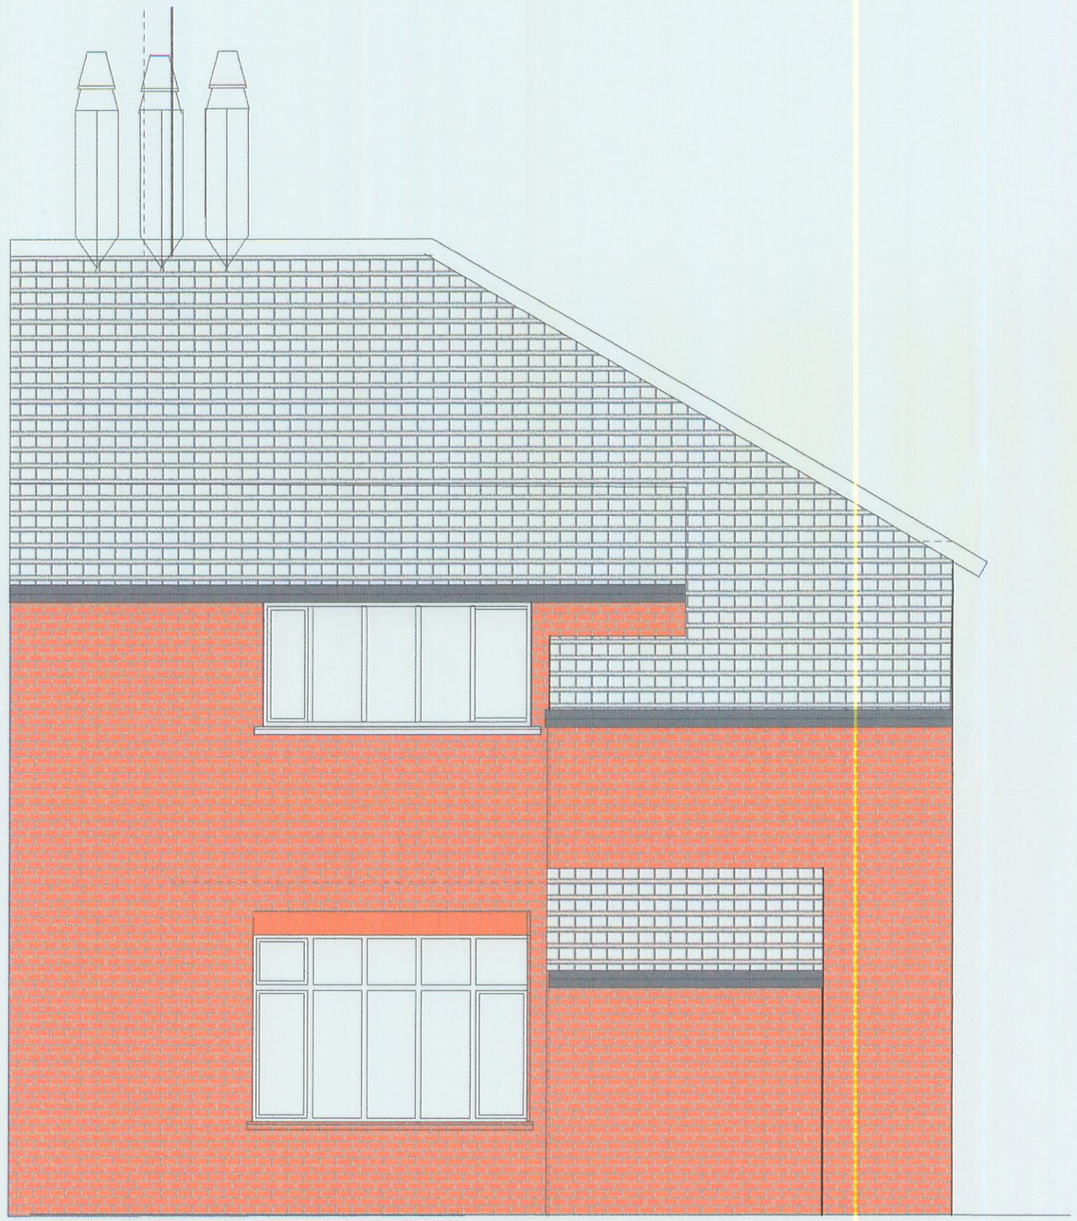


PLANNING
ACK'D
REPLIED
REC'D - 9 JUL 2009
INIT REC'D DATE
M
M
M
FOR ACTION

Paul Knowles Architect
Dip Arch RIBA Dip TP AA
Tel 01969 624758

3, THE THORNS CHORLTON CUM HARDY
Client :Mr K Knowles and Ms E Webb

Existing rear elevation

Drawing No 225/03
Scale 1:50 Date 07/2009