

DESIGN INTENT DRAWING ONLY.
ANY CONSTRUCTION MUST COMPLY WITH ALL APPLICABLE BUILDING REGULATIONS.


ALL DIMENSIONS IN MM.

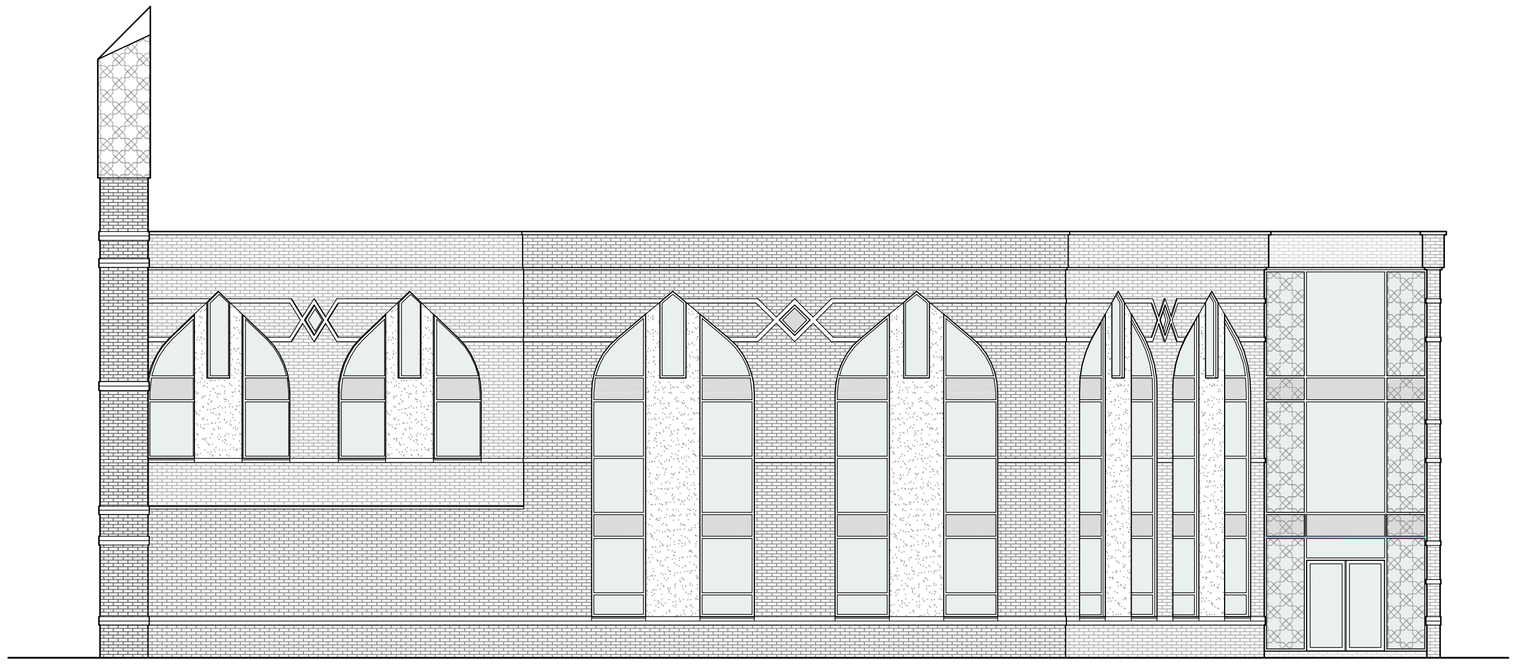


Proposed Elevation to Heywood Street

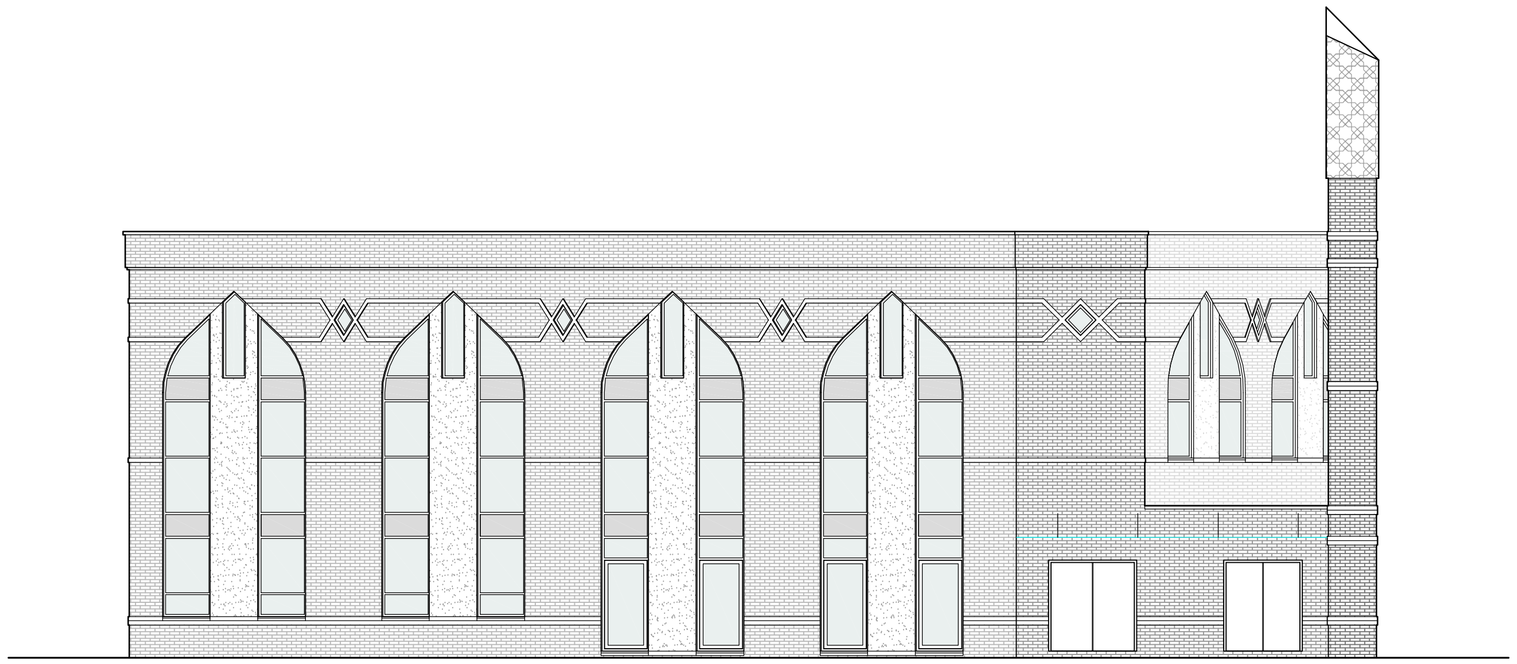

Proposed Elevation to Car park

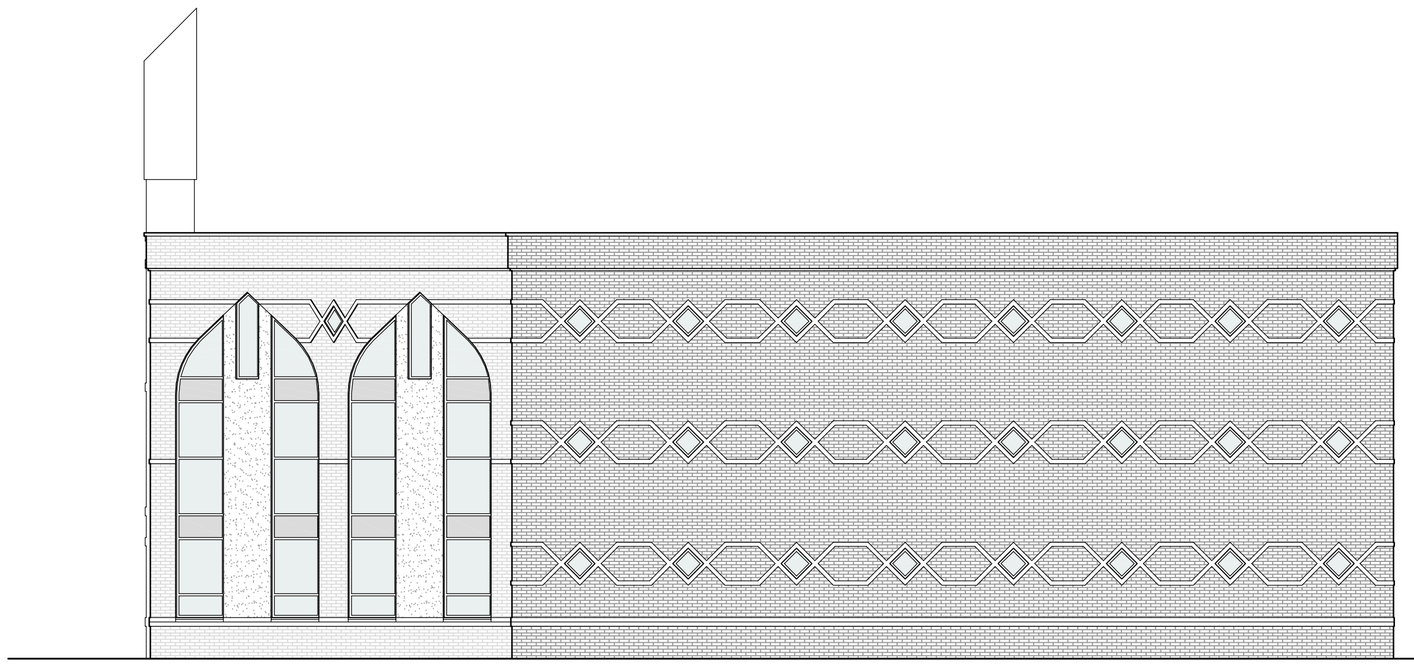

Proposed North Elevation

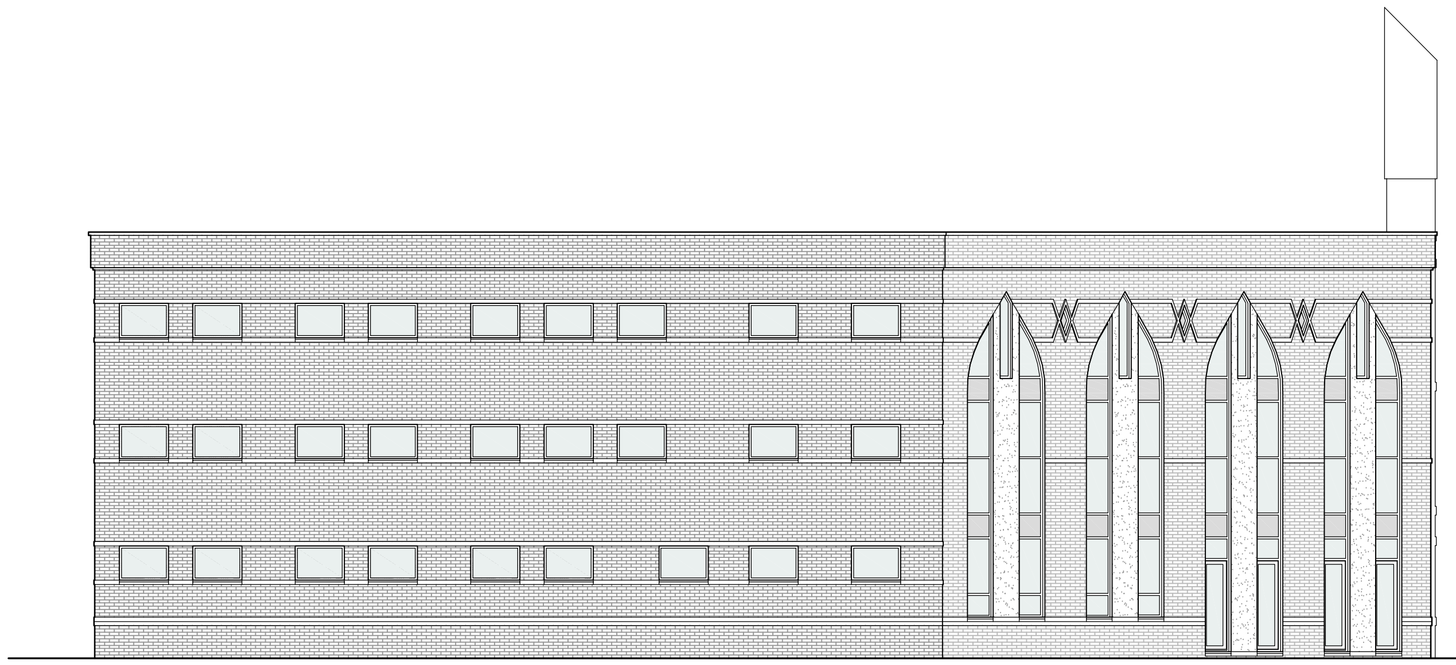

Proposed West Elevation



Image showing the proposed main entrance.



Image showing entrance to car park.



Image showing the car park elevation.

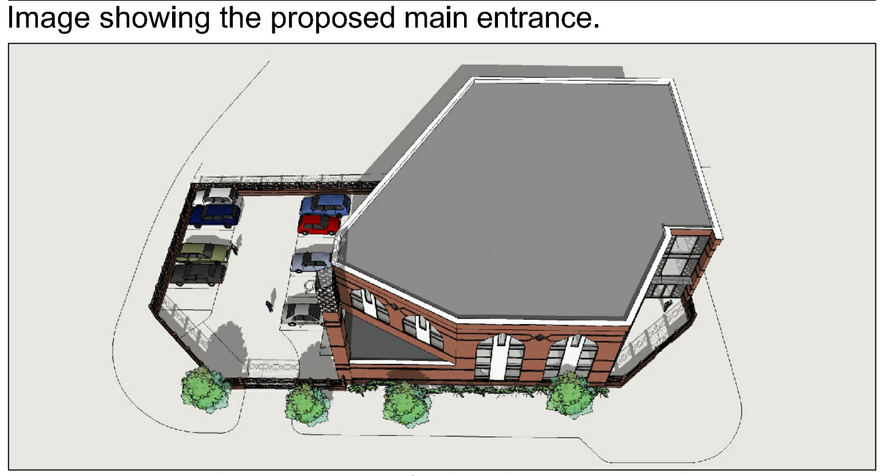


Image showing the proposed footprint and associated car park.



Image showing a close-up view of main entrance.



Image showing a close-up view from the car park.

DK ARCHITECTS
t 0161 8501045
m 07814 024033
f 0845 8621625
e nadir@dkarchitects.net
w dkarchitects.net
a Sovereign House
Stockport Road
Cheadle, SK8 2EA

PROJECT:
NEW MOSQUE AND
COMMUNITY CENTRE

ADDRESS:
AL FALAH ISLAMIC CENTRE
79 HEYWOOD STREET, MANCHESTER

DRG:
PROPOSED ELEVATIONS AND CGIs

DRG STATUS:
FULL PLANNING SUBMISSION

DATE:	May 2012	DRAWN:	ANK
SCALE:	1:100	CHECKED:	ANK
SIZE:	A1	DRG NO:	NK.234.06

COPYRIGHT © 2007 DK ARCHITECTS (MCR) LIMITED. ALL RIGHTS RESERVED.
REFER TO DIMENSIONS AND DO NOT SCALE.