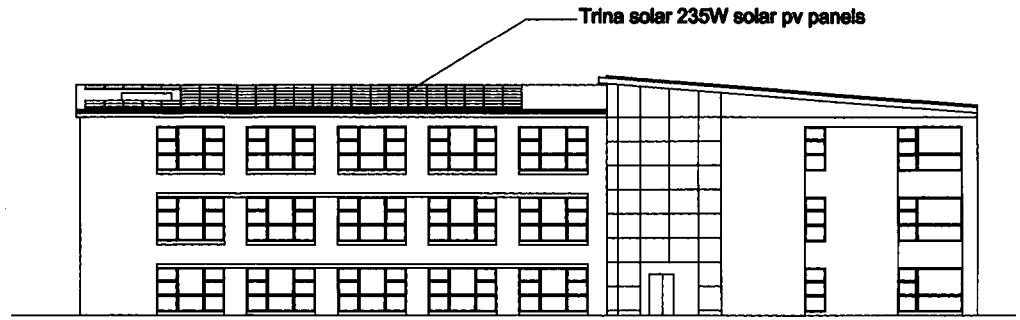

SOUTH ELEVATION

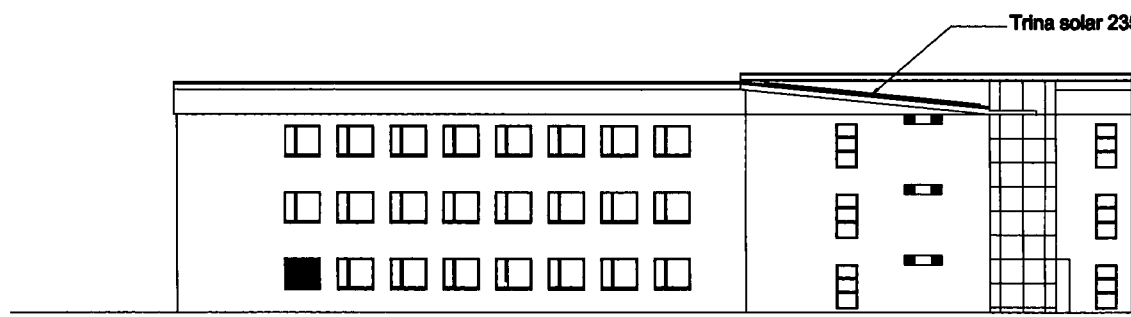

WEST ELEVATION

PLANNING AND
BUILDING CONTROL
17 JAN 2012

Client / Partner: E.ON		Date: 13.1.12	Scale: 1:400	Sheet Size: A4
Project Name: WILLOW PARK HOUSE	All dims. in mm	Drawn By: JE	Checked By: JG	Approved By: JG
Drawing Title: SOUTH AND WEST ELEVATIONS	Third angle projection	Drawing No.: WPH.002		Rev

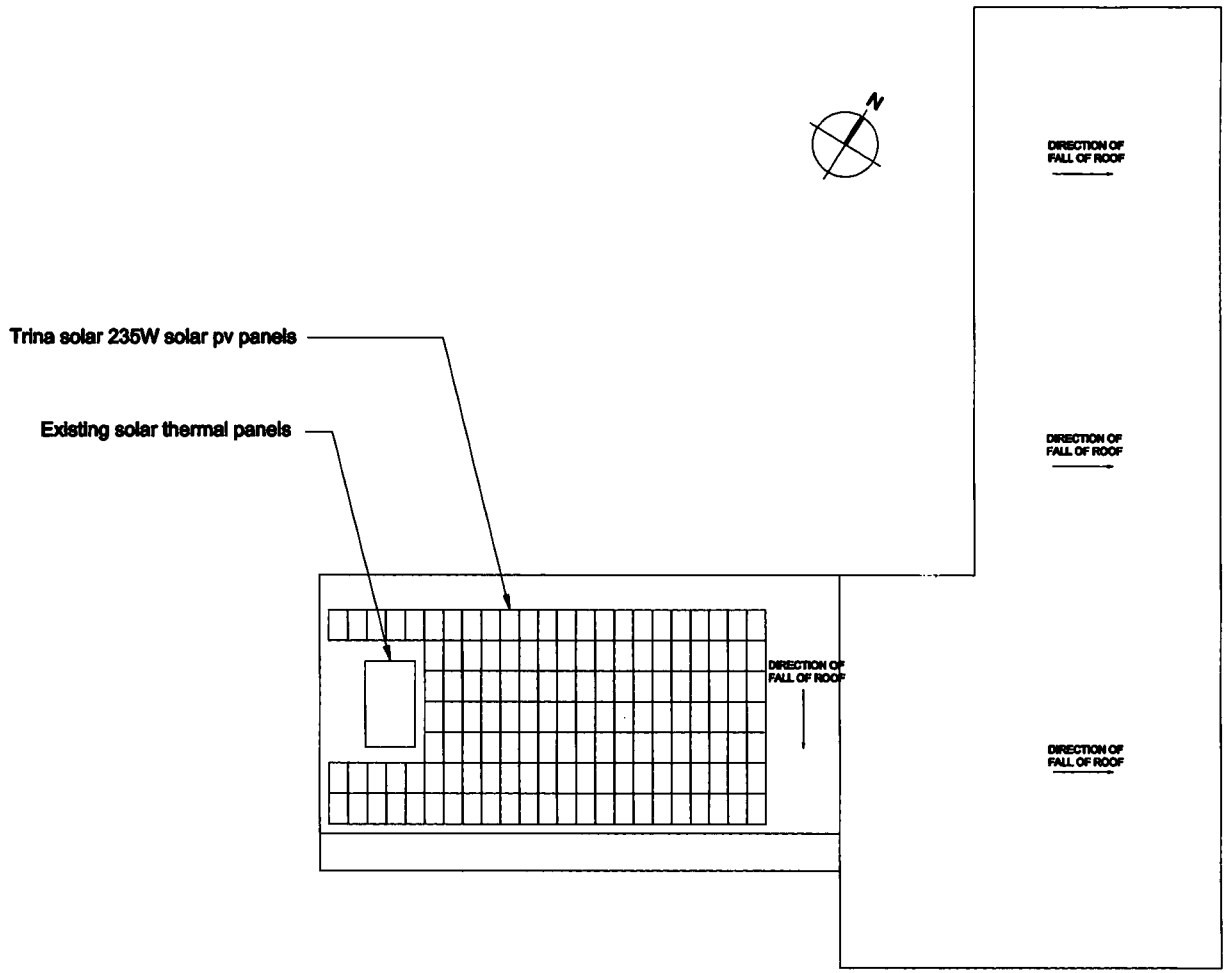

PLANNING AND
BUILDING CONTROL
17 JAN 2012

Client / Partner: E.ON			Date: 13.1.12	Scale: 1:400	Sheet Size: A4
Project Name: WILLOW PARK HOUSE		All dims. in mm	Drawn By: JE	Checked By: JG	Approved By: JG
Drawing Title: ROOF PLAN	Third angle projection		Drawing No.: WPH.001		Rev