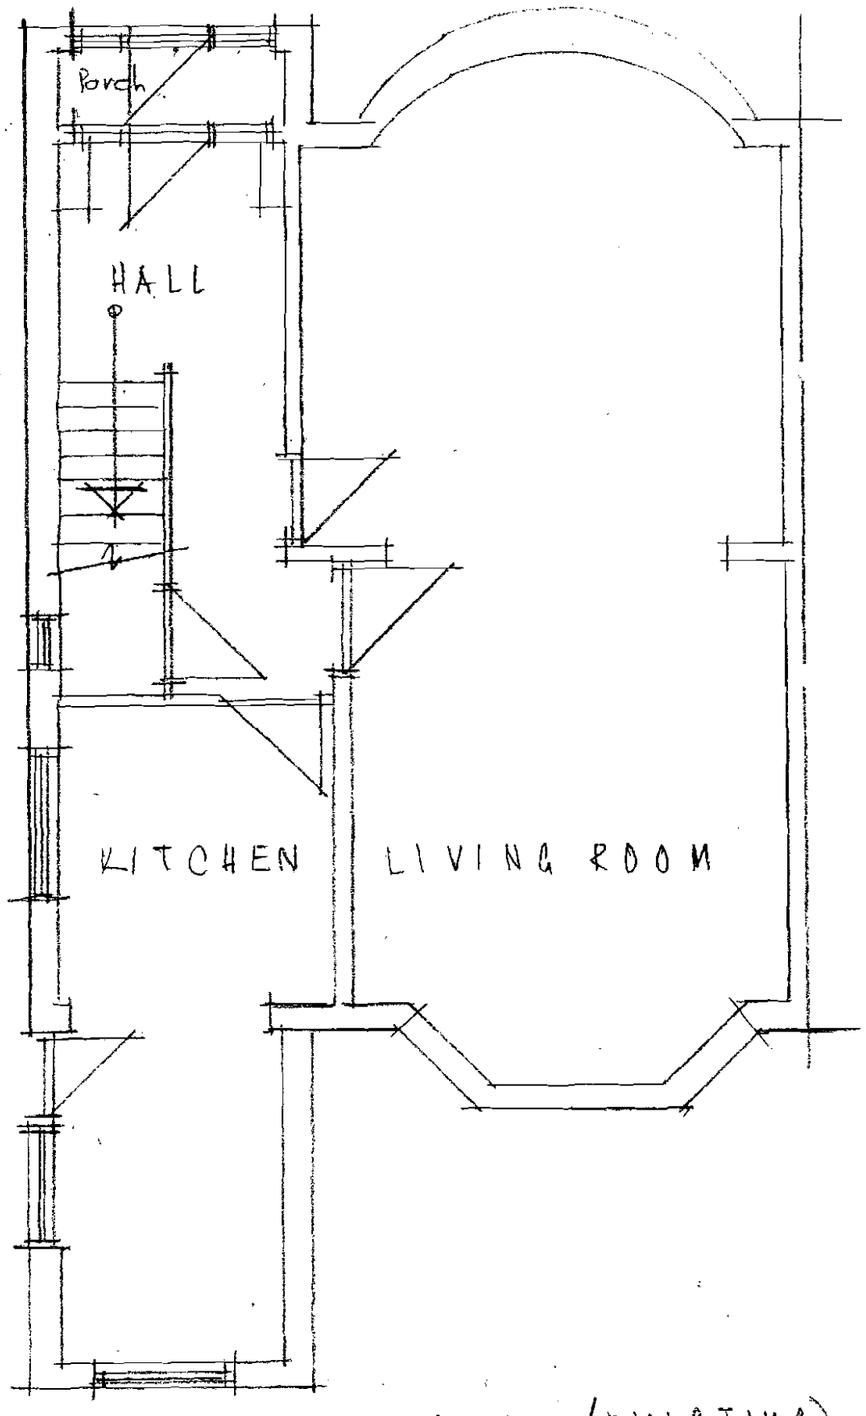

GROUND FLOOR PLAN (EXISTING)

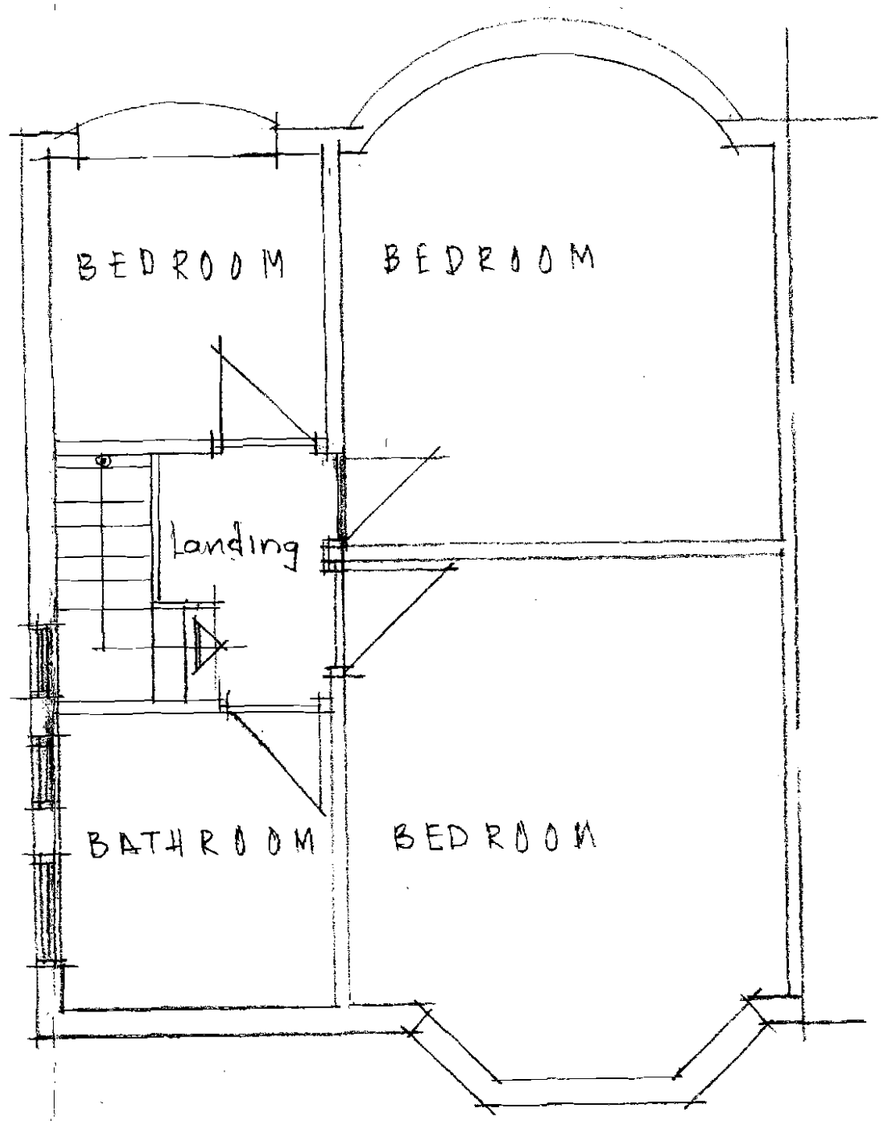

FIRST FLOOR PLAN (EXISTING)

PDC

ARCHITECTS

SCALE:	1:50	Drg. No.
DATE:	04:08	809.03

PROJECT DESIGN CONSULTANT
BARCLAY HOUSE, 35 WHITWORTH ST. WES
MANCHESTER, M1 5NG
Telephone +44 (0) 161 228 237
Facsimile +44 (0) 161 236 264

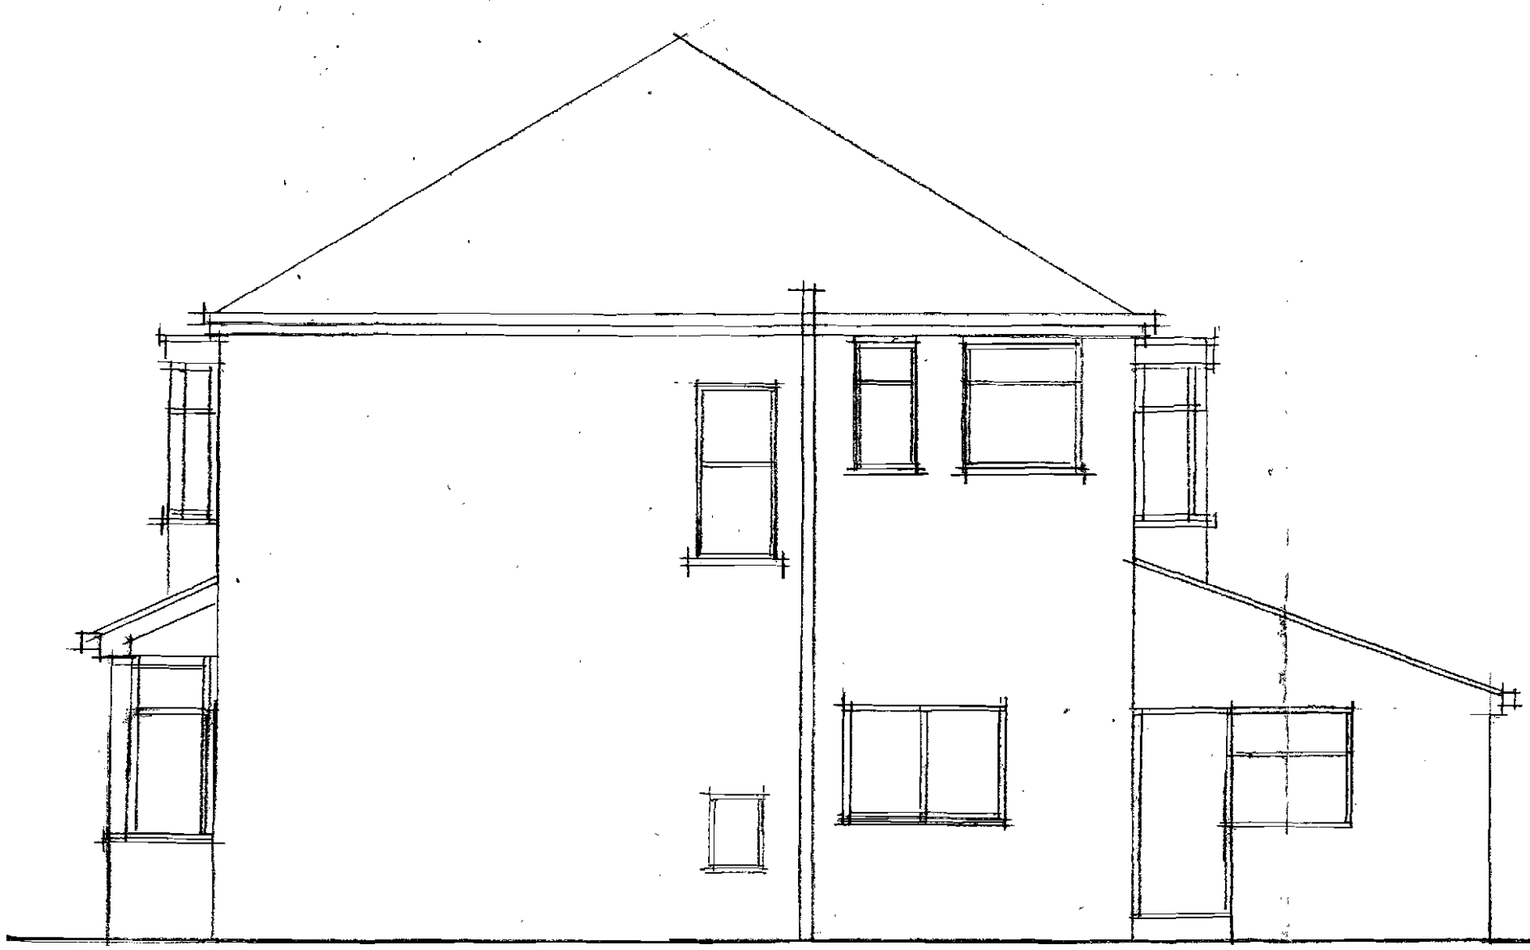

SIDE ELEVATION (EXISTING)



FRONT ELEVATION (EXISTING)

PLANNING
ACK'D
2008

PDC

ARCHITECTS

SCALE:	1:50	Drg. No.
DATE:	04:08	809.0

PROJECT DESIGN CONSULTANT
BARCLAY HOUSE, 35 WHITWORTH ST WES
MANCHESTER. M1 5NG
Telephone +44 (0) 161 228 237
Facsimile +44 (0) 161 236 264