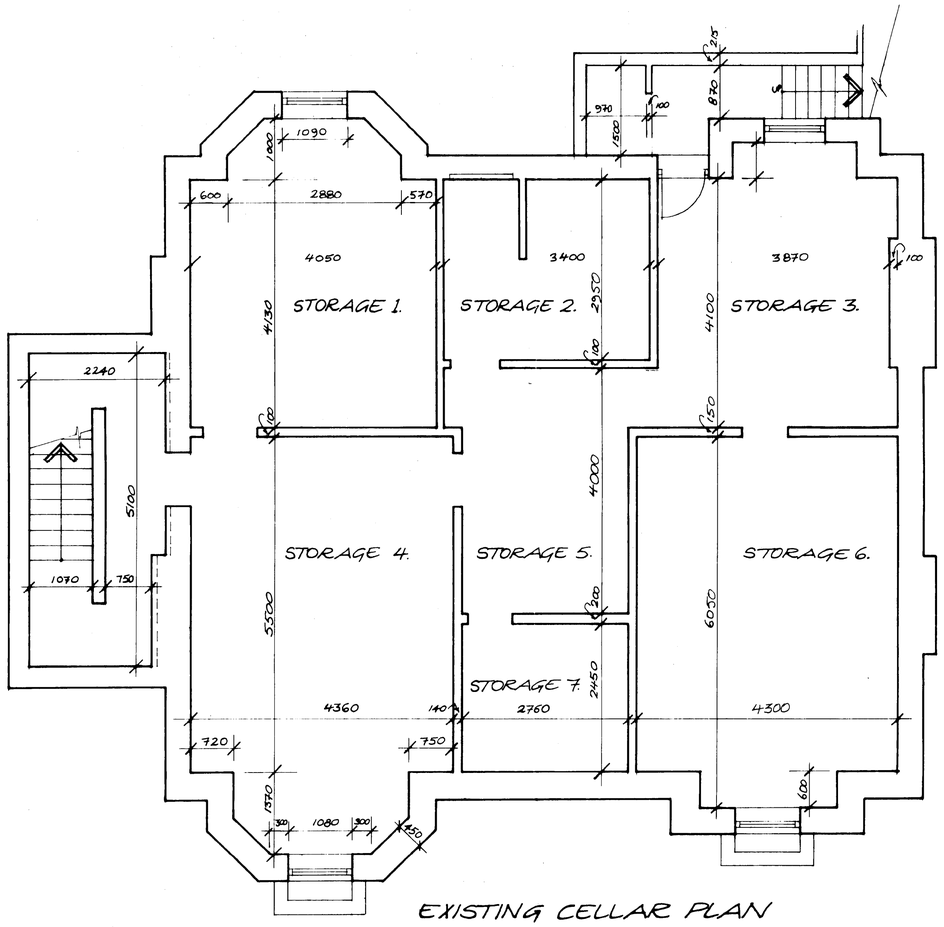

EXISTING CELLAR PLAN

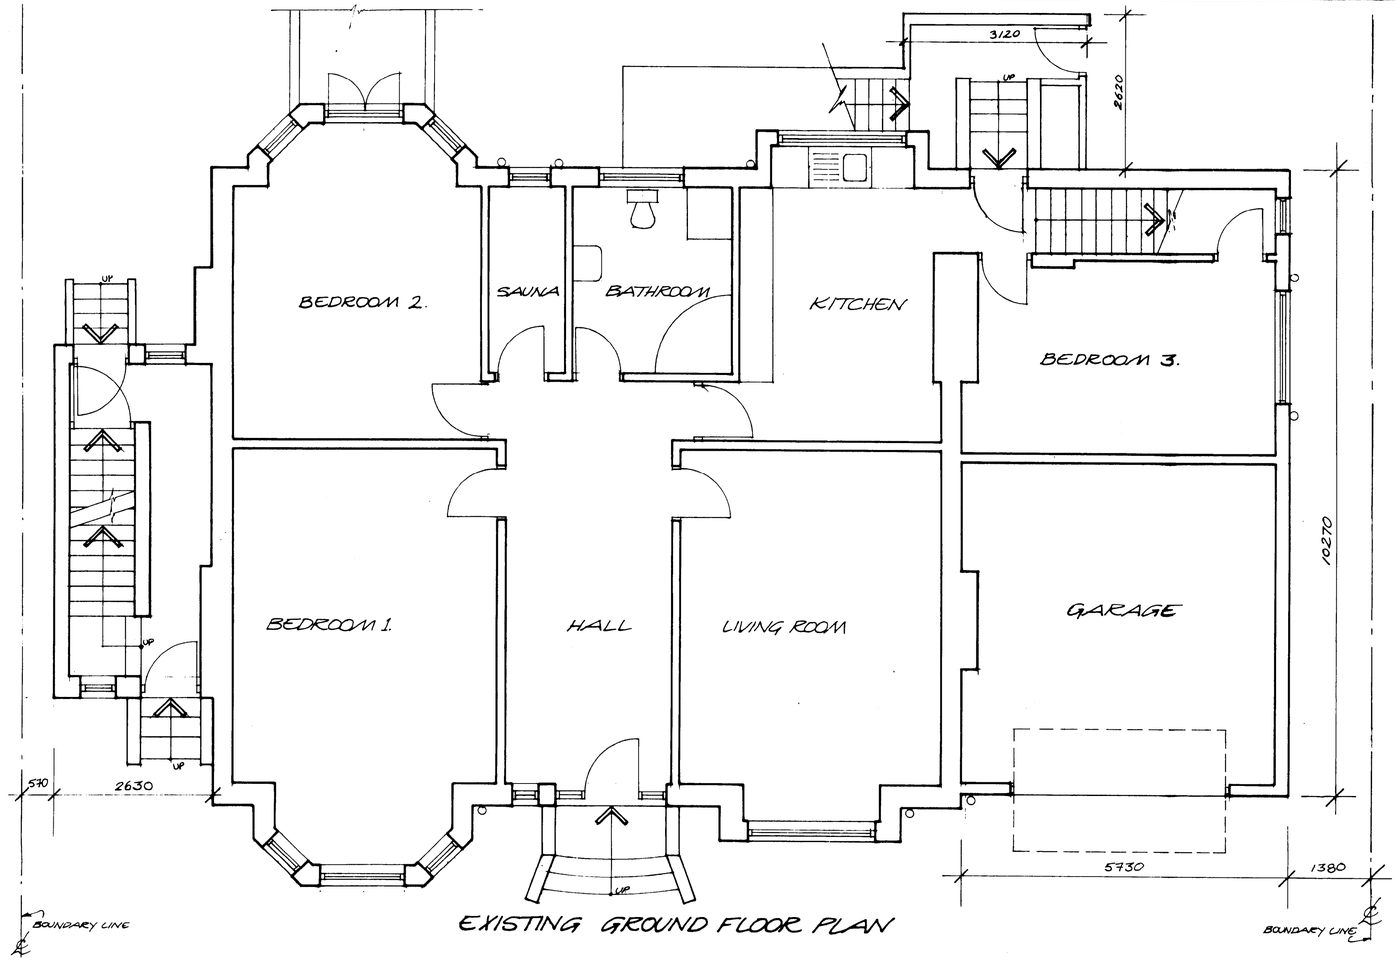

EXISTING GROUND FLOOR PLAN



EXISTING FRONT ELEVATION



EXISTING REAR ELEVATION



EXISTING SIDE ELEVATION



A. FARETRA
182 BURTON ROAD
WEST DIDSBURY
MANCHESTER M20 1LH.
TEL: 01612821108 + 07744778890

DRAWN BY: AF
DATE: 15/02/08
REVISION:

CLIENT / PROJECT:
PROPOSED CONVERSION OF EXISTING CELLAR INTO A 3 BEDROOM RESIDENTIAL UNIT
AT: 7 PARKFIELD ROAD SOUTH, WEST DIDSBURY, MANCHESTER M20 6DA
FOR: DR. F JOOYANDEH

DRAWING:
EXISTING PLANS AND ELEVATIONS

SCALE: 1:50 & 1:100
DRAWING NO: FJ-001.