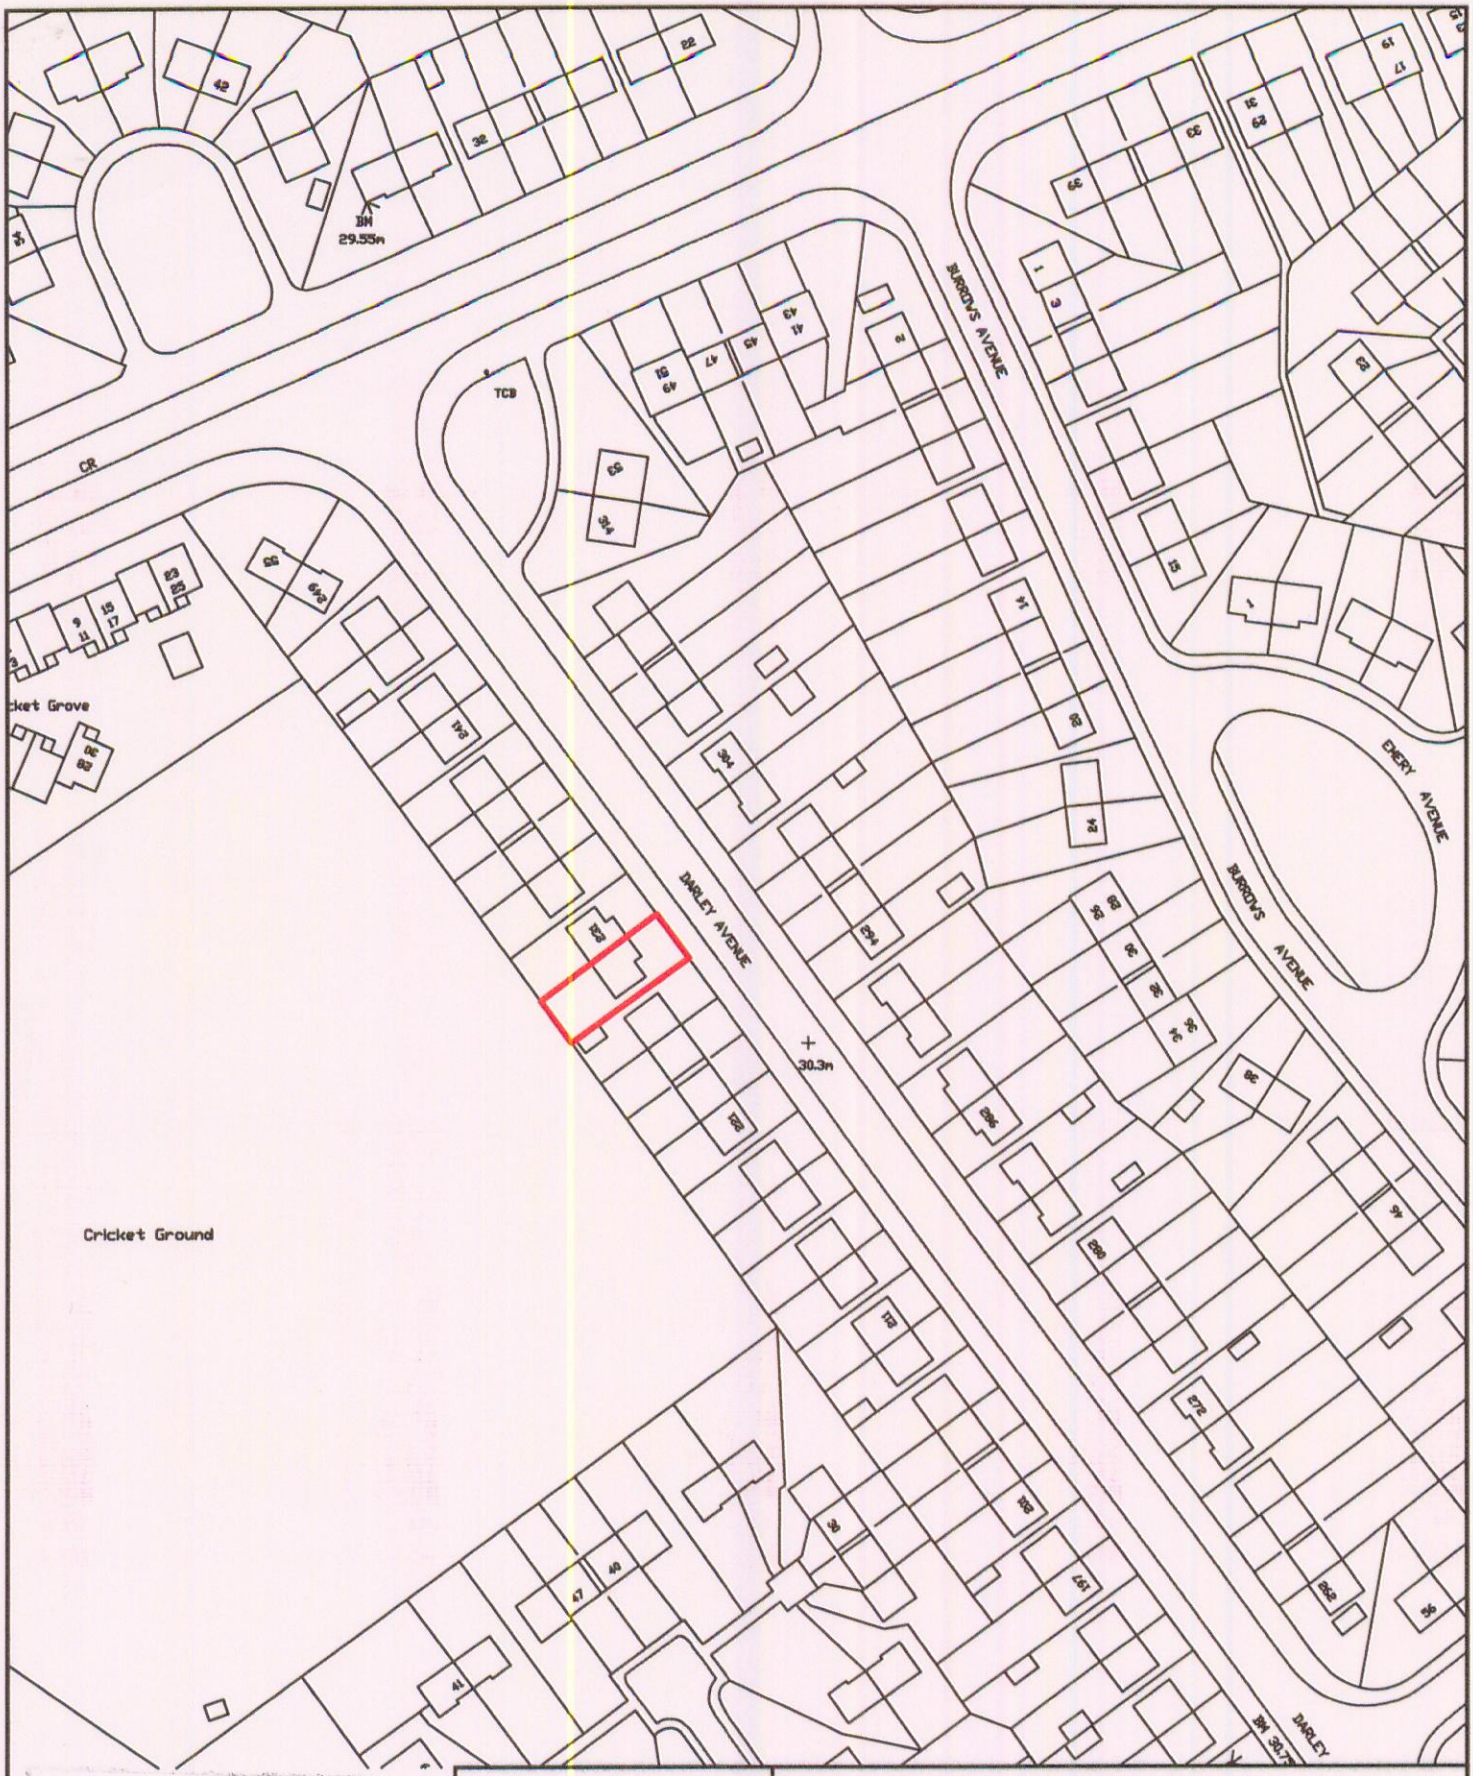



PLANNING
RECD
REPLIED
RECD 23 JUN 2009
LOCATION

Southway
Housing Trust

6th Floor
Heron House
38 Brazennose Street
Manchester
M2 5ED

JOB TITLE
HARDY LANE EXTERNALS

DRAWING TITLE
LOCATION PLAN

| COMPUTER FILE | DATE | SCALE | DRAWN | CHECKED |
|---|---|---|---|---|
| | JUN 09 | 1:1250 | REG | |

| JOB NO. | DRAWING NO. | REVISION |
|---|---|---|
| SW35008 | 002 | |