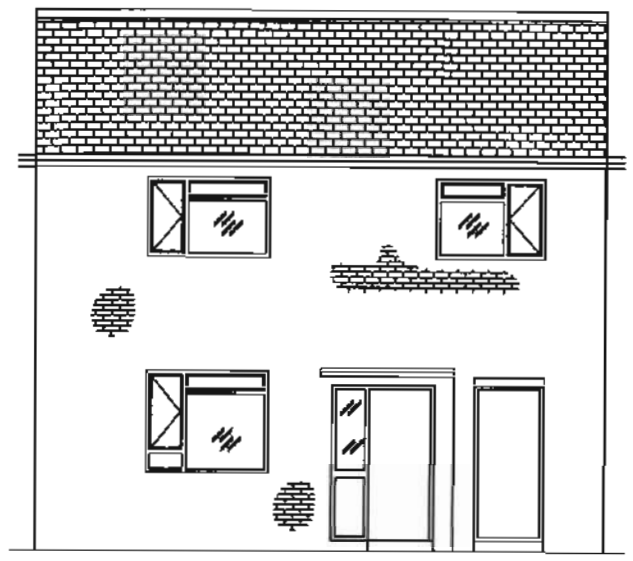

EXISTING FRONT ELEVATION (NO CHANGE)

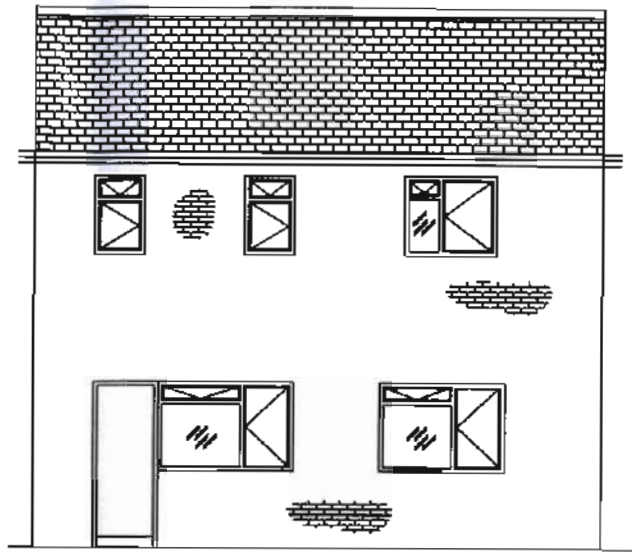

EXISTING REAR ELEVATION

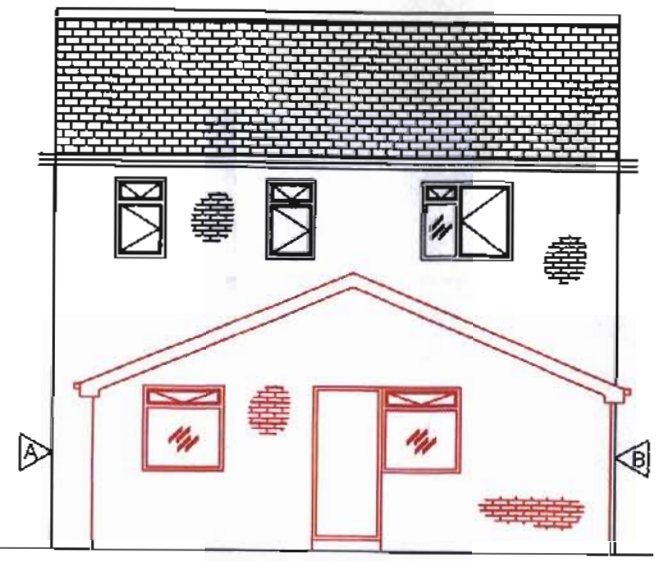

PROPOSED REAR ELEVATION

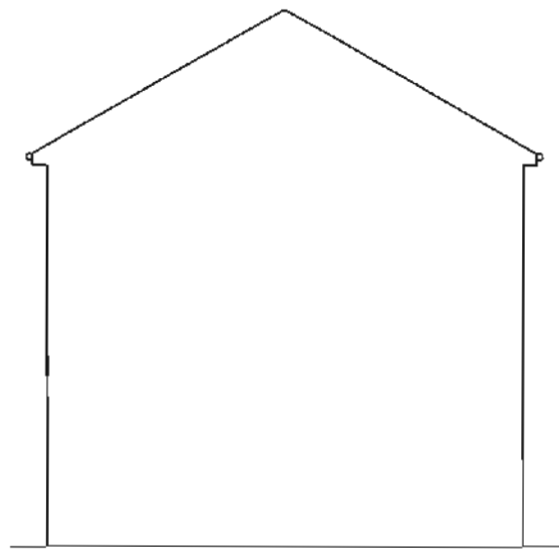

EXISTING SIDE ELEVATION

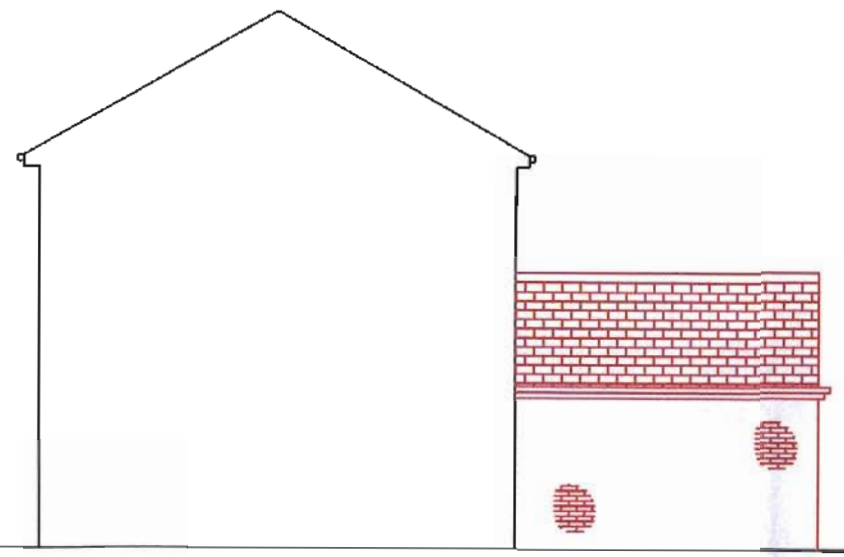

PROPOSED SIDE ELEVATION 'A'

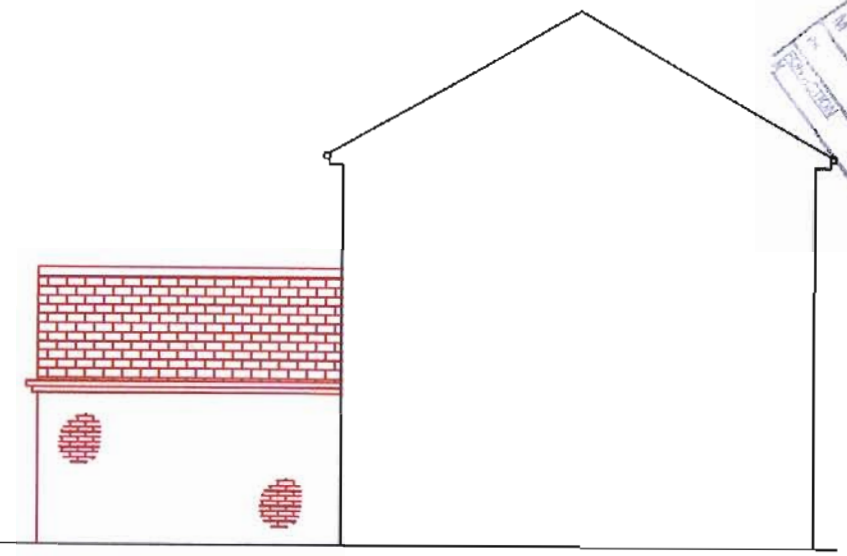

PROPOSED SIDE ELEVATION 'B'

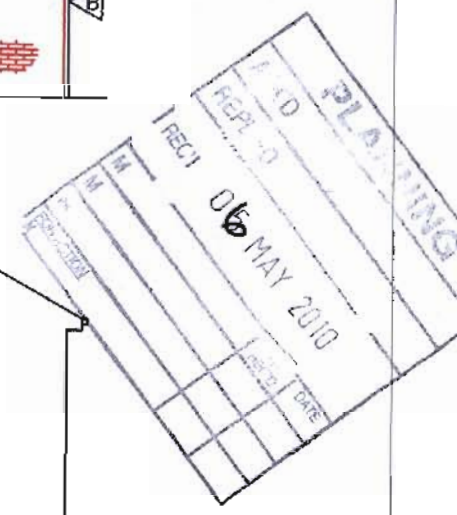

		Drawn By: DP	Project: 17 West View Rd. Northenden M22 4LP	MEAP Manchester Equipment & Adaptations Partnership
		Drawing No. 107517 3 OF 4		
		Scale: 1:100	**Level 4, Victoria Mill Lwr Vickers St., Miles Platting, Manchester. M40 7LH**	
Rev 1 - FOR BUILDING CONTROL / PLANNING APPS	05/01/10			