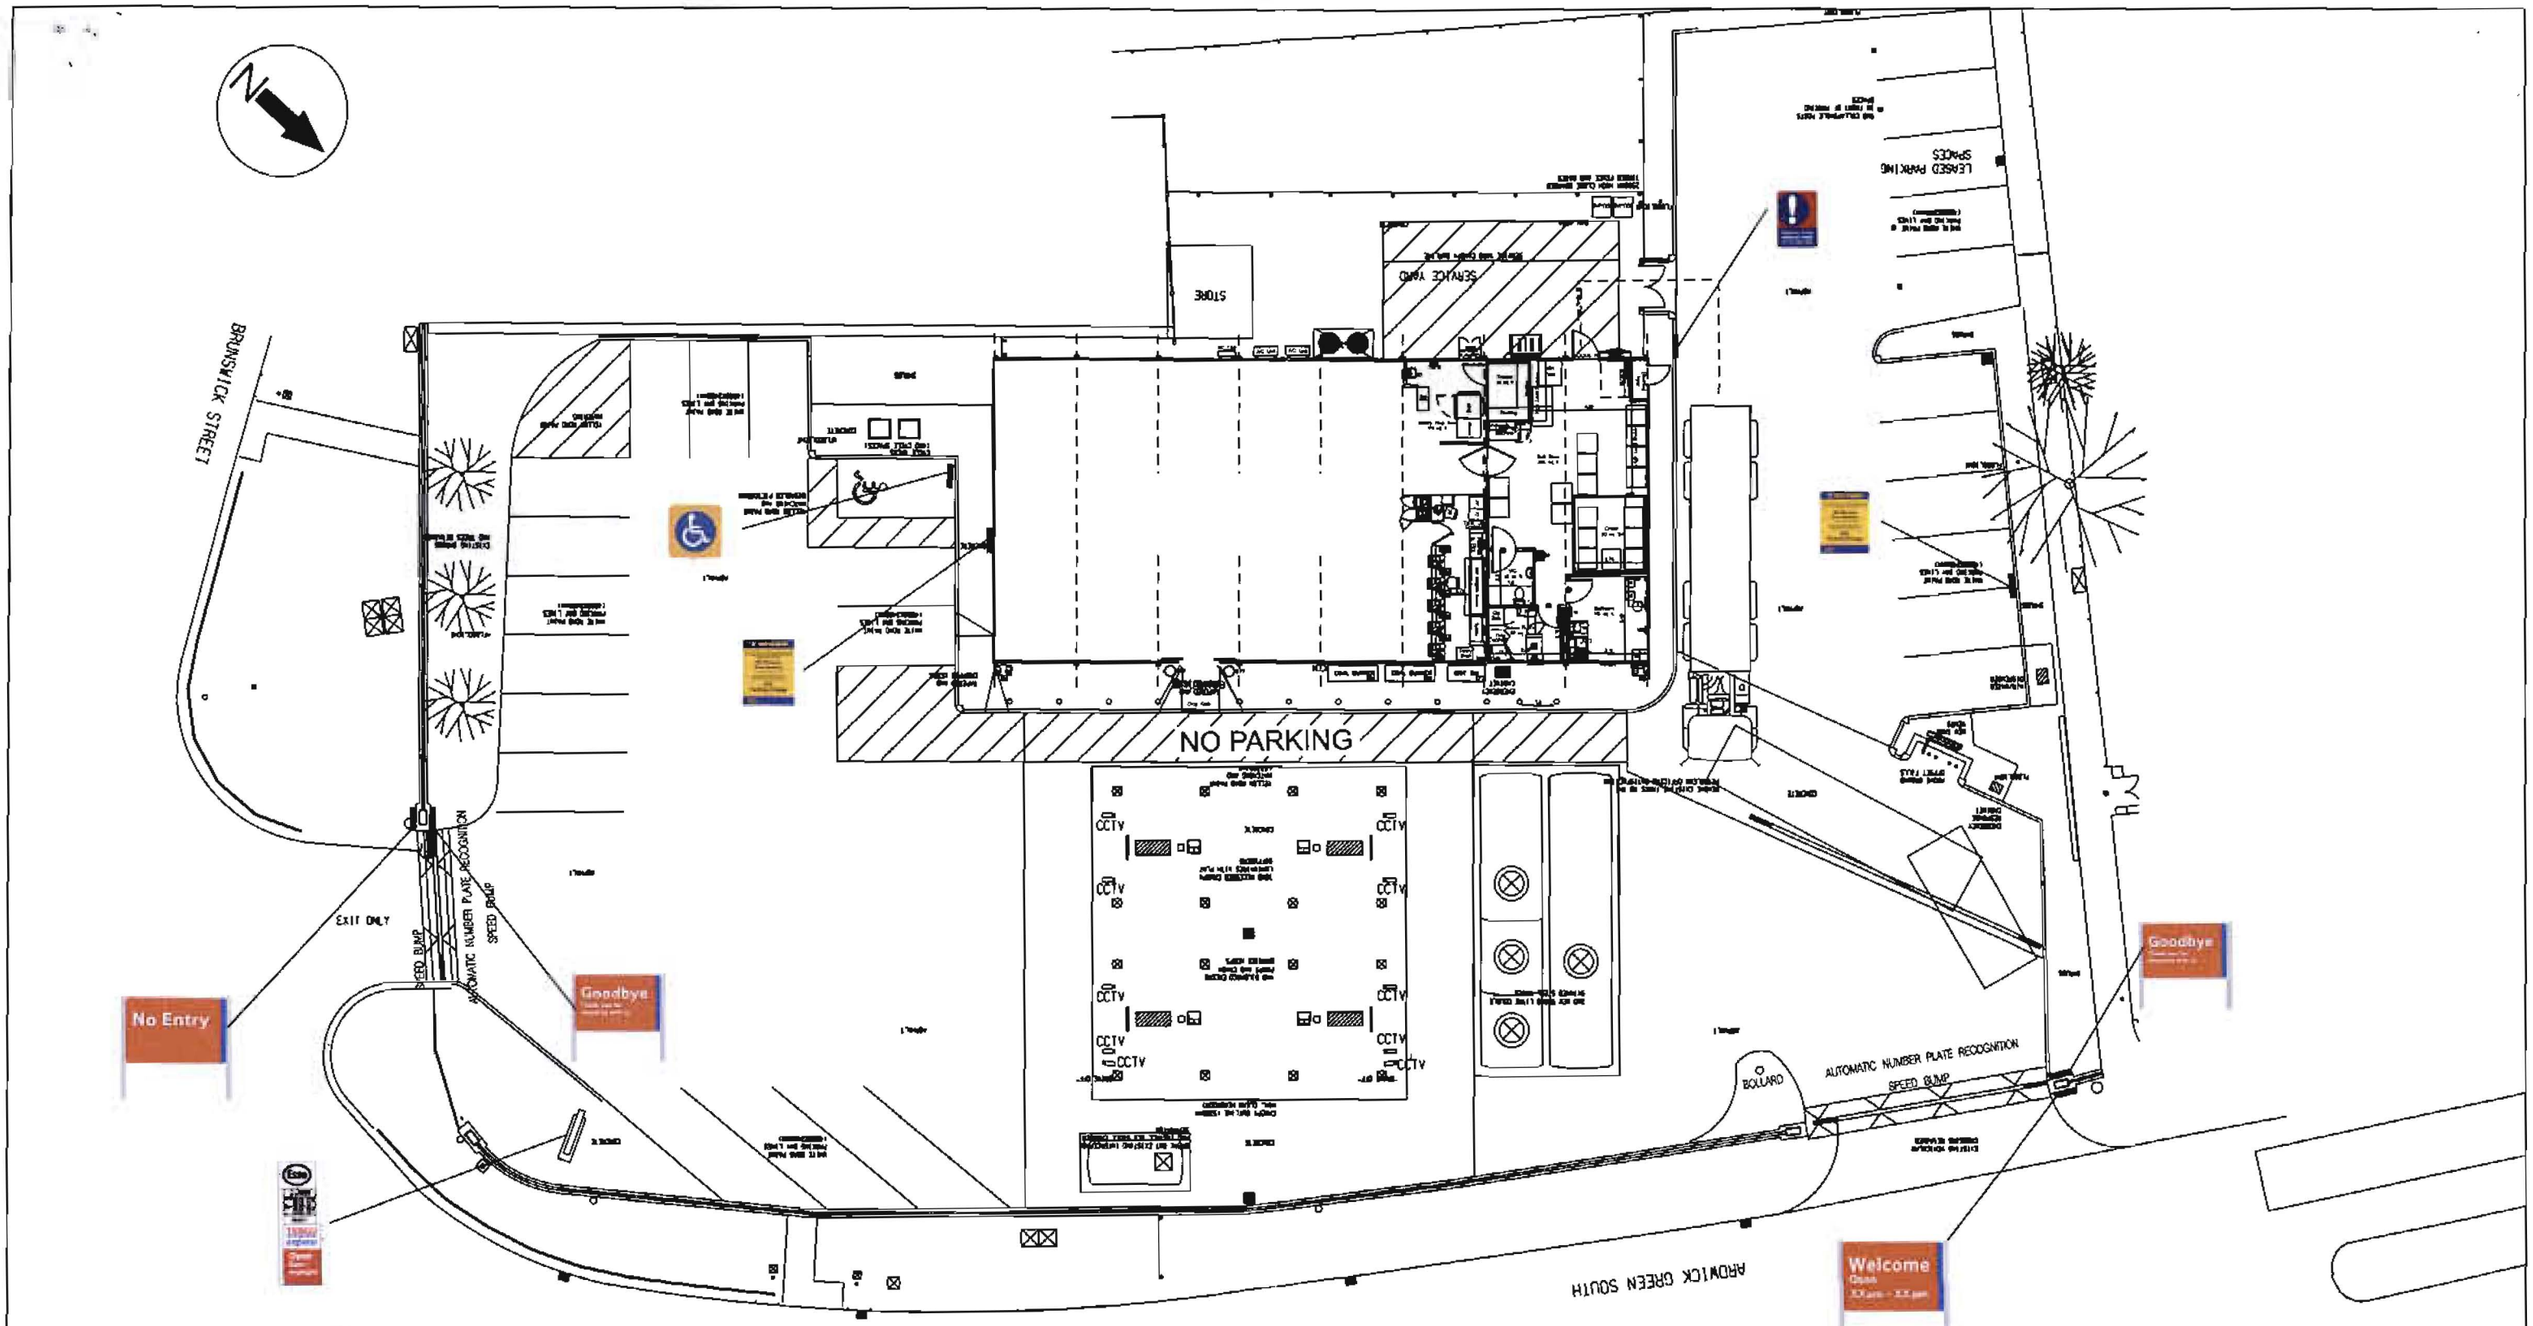


REV.	AMENDMENTS	DATE	REV.	AMENDMENTS	DATE
#	APPROVED SITE.	31.01.08			

DRAWING No. 5435rg2#.dgn

PHASE — ISSUE #

SYSTEM ID. No.

SCALE 1:250 @A3

DATE 07.05.08

DRAWN PLAN-IT

PROJECT
Ardwick Green, Manchester
5435

DESCRIPTION
Current Site Layout
Prepared For Tesco

TESCO express

TESCO STORES LIMITED
EXPRESS GROUP
P.O. BOX 400, CIRRUS BUILDING, SHIRE PARK
WELWYN GARDEN CITY, HERTS. AL7 1AB
TELEPHONE : 01707 335150

THE COPYRIGHT AND ALL OTHER RIGHTS IN AND RELATING TO THIS PUBLICATION BELONG TO AND ARE THE SOLE PROPERTY OF TESCO STORES LIMITED ALL RIGHTS ARE RESERVED HEREIN THE WHOLE NOW ANY PART OF THIS PUBLICATION MAY BE REPRODUCED OR TRANSMITTED IN ANY FORM OR BY ANY ELECTRONIC OR MECHANICAL MEANS INCLUDING PHOTOCOPYING AND RECORDING OR FROM ANY RETRIEVAL SYSTEM WITHOUT THE PRIOR WRITTEN LICENCE FROM THE OWNER
© 1997 TESCO STORES LIMITED