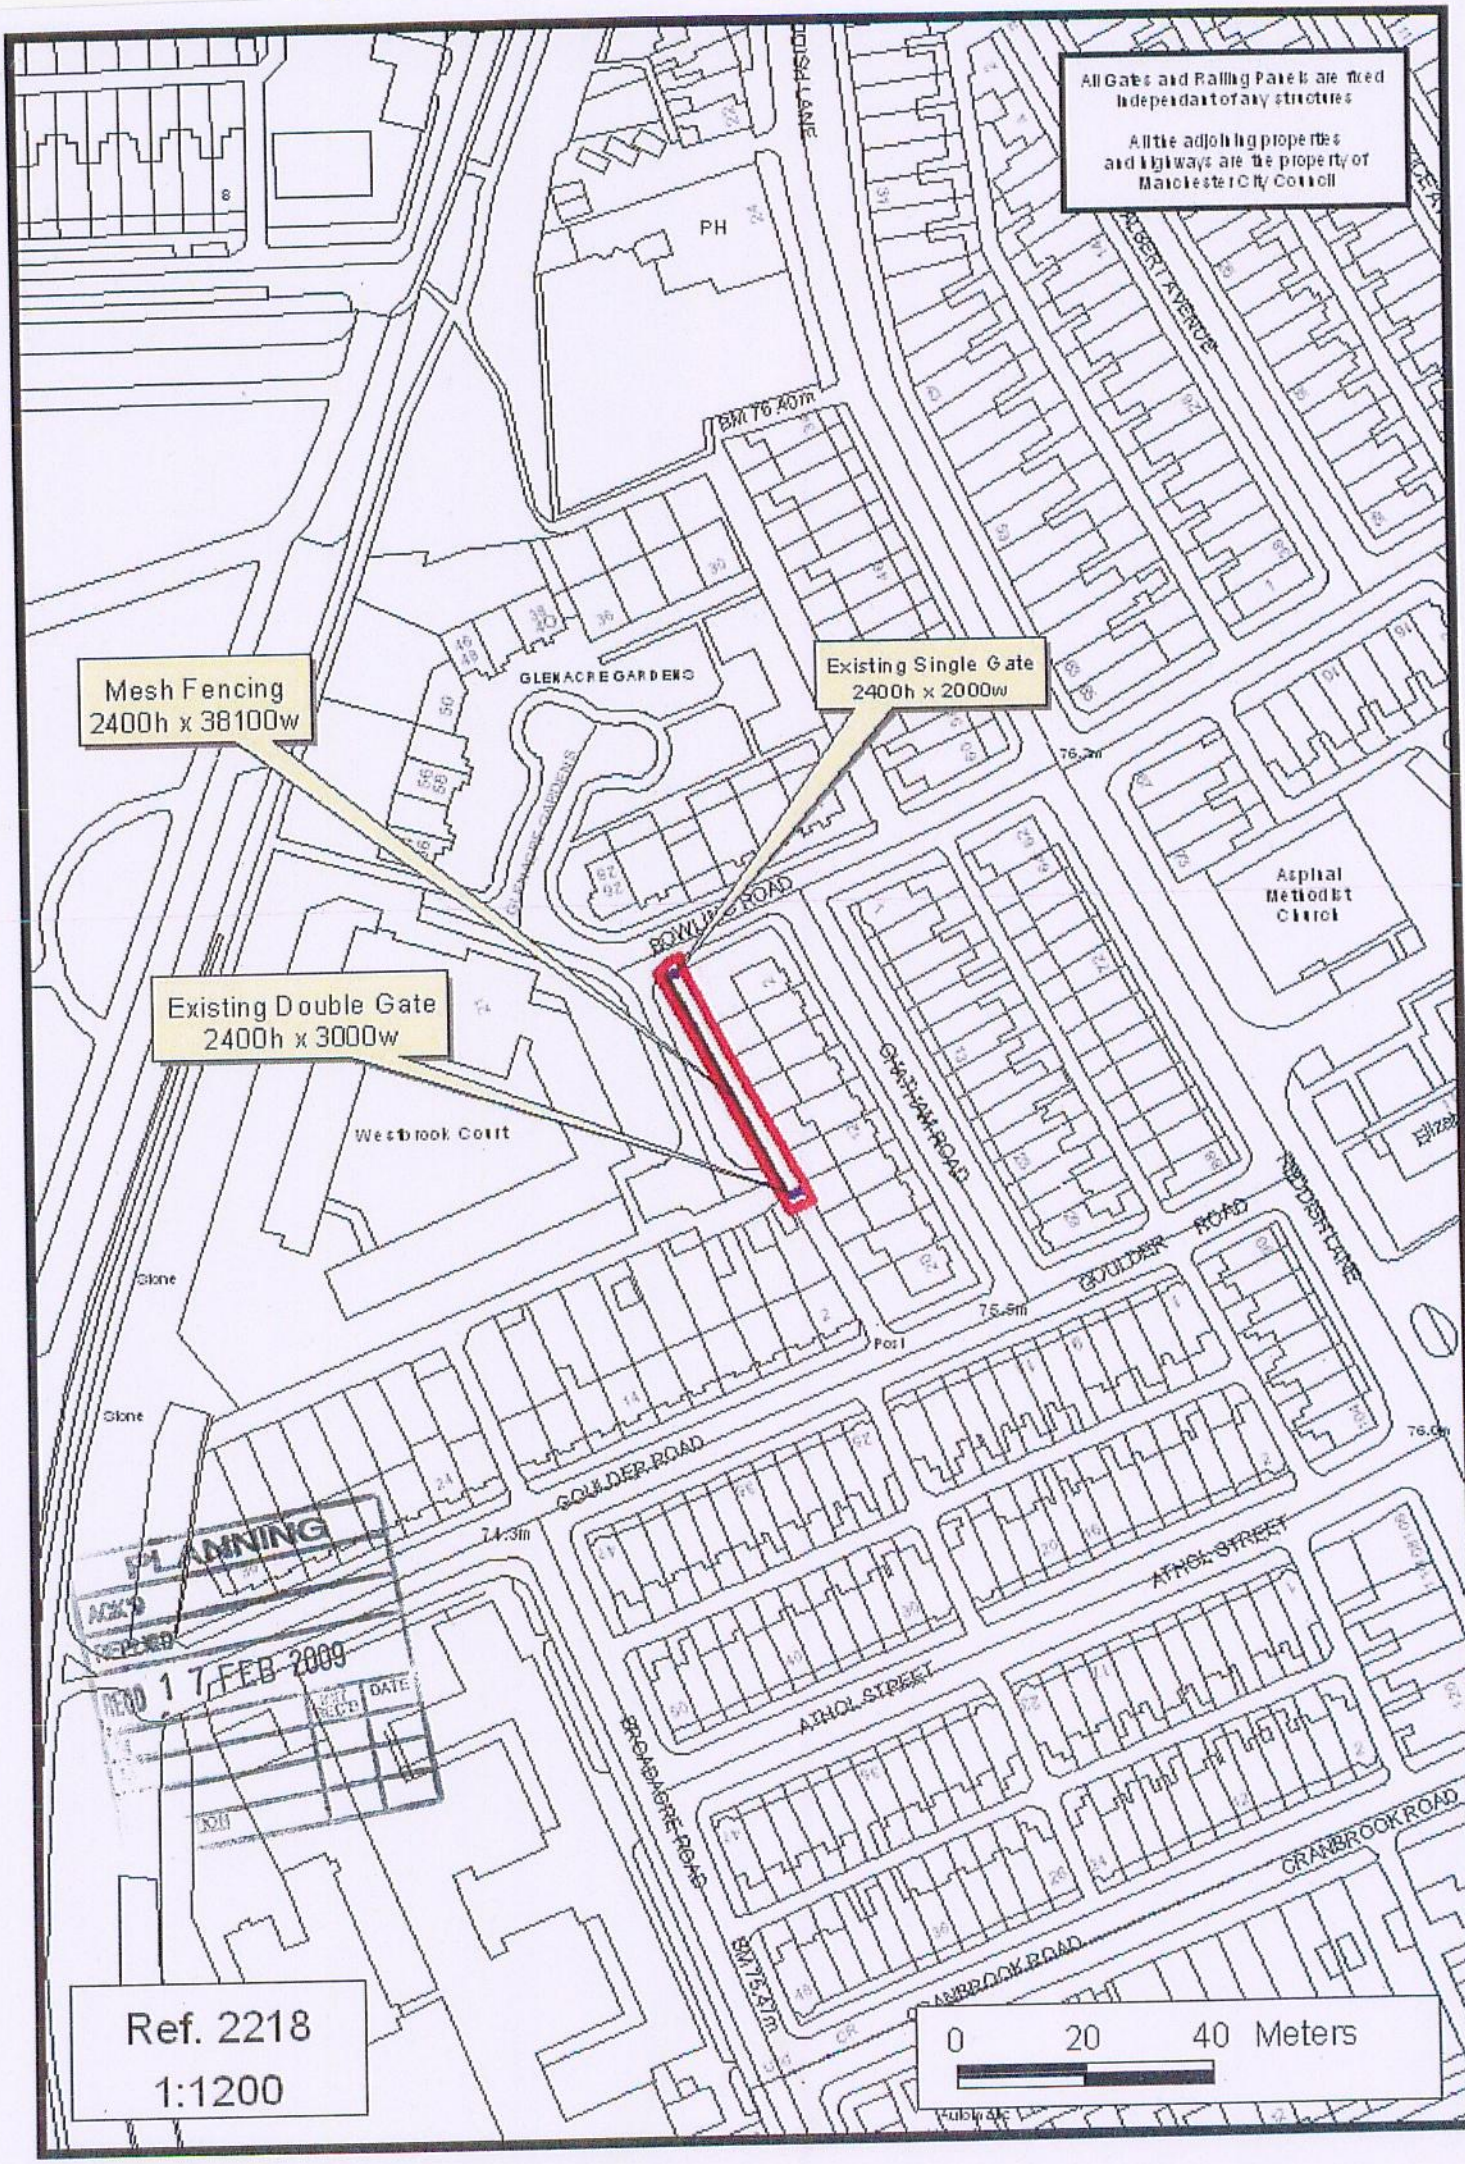
All Gates and Railing Panels are fixed independant of any structures
All the adjoining properties and highways are the property of Manchester City Council
Mesh Fencing
2400h x 38100w
Existing Single Gate
2400h x 2000w
Existing Double Gate
2400h x 3000w
PH
GLENACRE GARDENS
BOWLING ROAD
Westbrook Court
Aspinal Methodist Church
GOULDER ROAD
ATHOL STREET
BROADACRE ROAD
CRANBROOK ROAD
PLANNING
REC'D 17 FEB 2009
Ref. 2218
1:1200
0 20 40 Meters