PLANNING
ACK'D
REPLIED
RECD - 2 JUN 2008
INIT | DATE
RECD
FOR ACTION

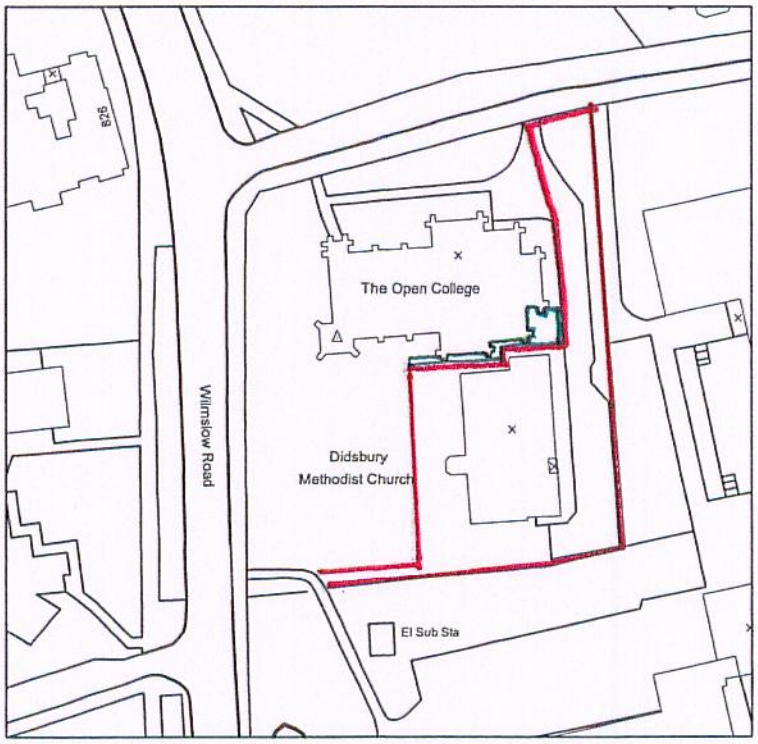

CLIENT: Didsbury Methodist Church	TITLE: Site Location Plan				435-437 WALMERSLEY ROAD BURY LANCASHIRE BL9 5EU T : 0161 797 2077 F : 0161 797 2088 E : info@equilibriumarchitects.co.uk
PROJECT: Didsbury Methodist Church, Wilmslow Road. New Disabled Access Ramps & Paving	SCALE: 1:1250	DATE: May '08	DRAWN: JH	CHECKED: -	
	DRAWING NO.: E-0032-SLP	CAD REFERENCE NO.: E-0032-02-Planning		REVISION: -	