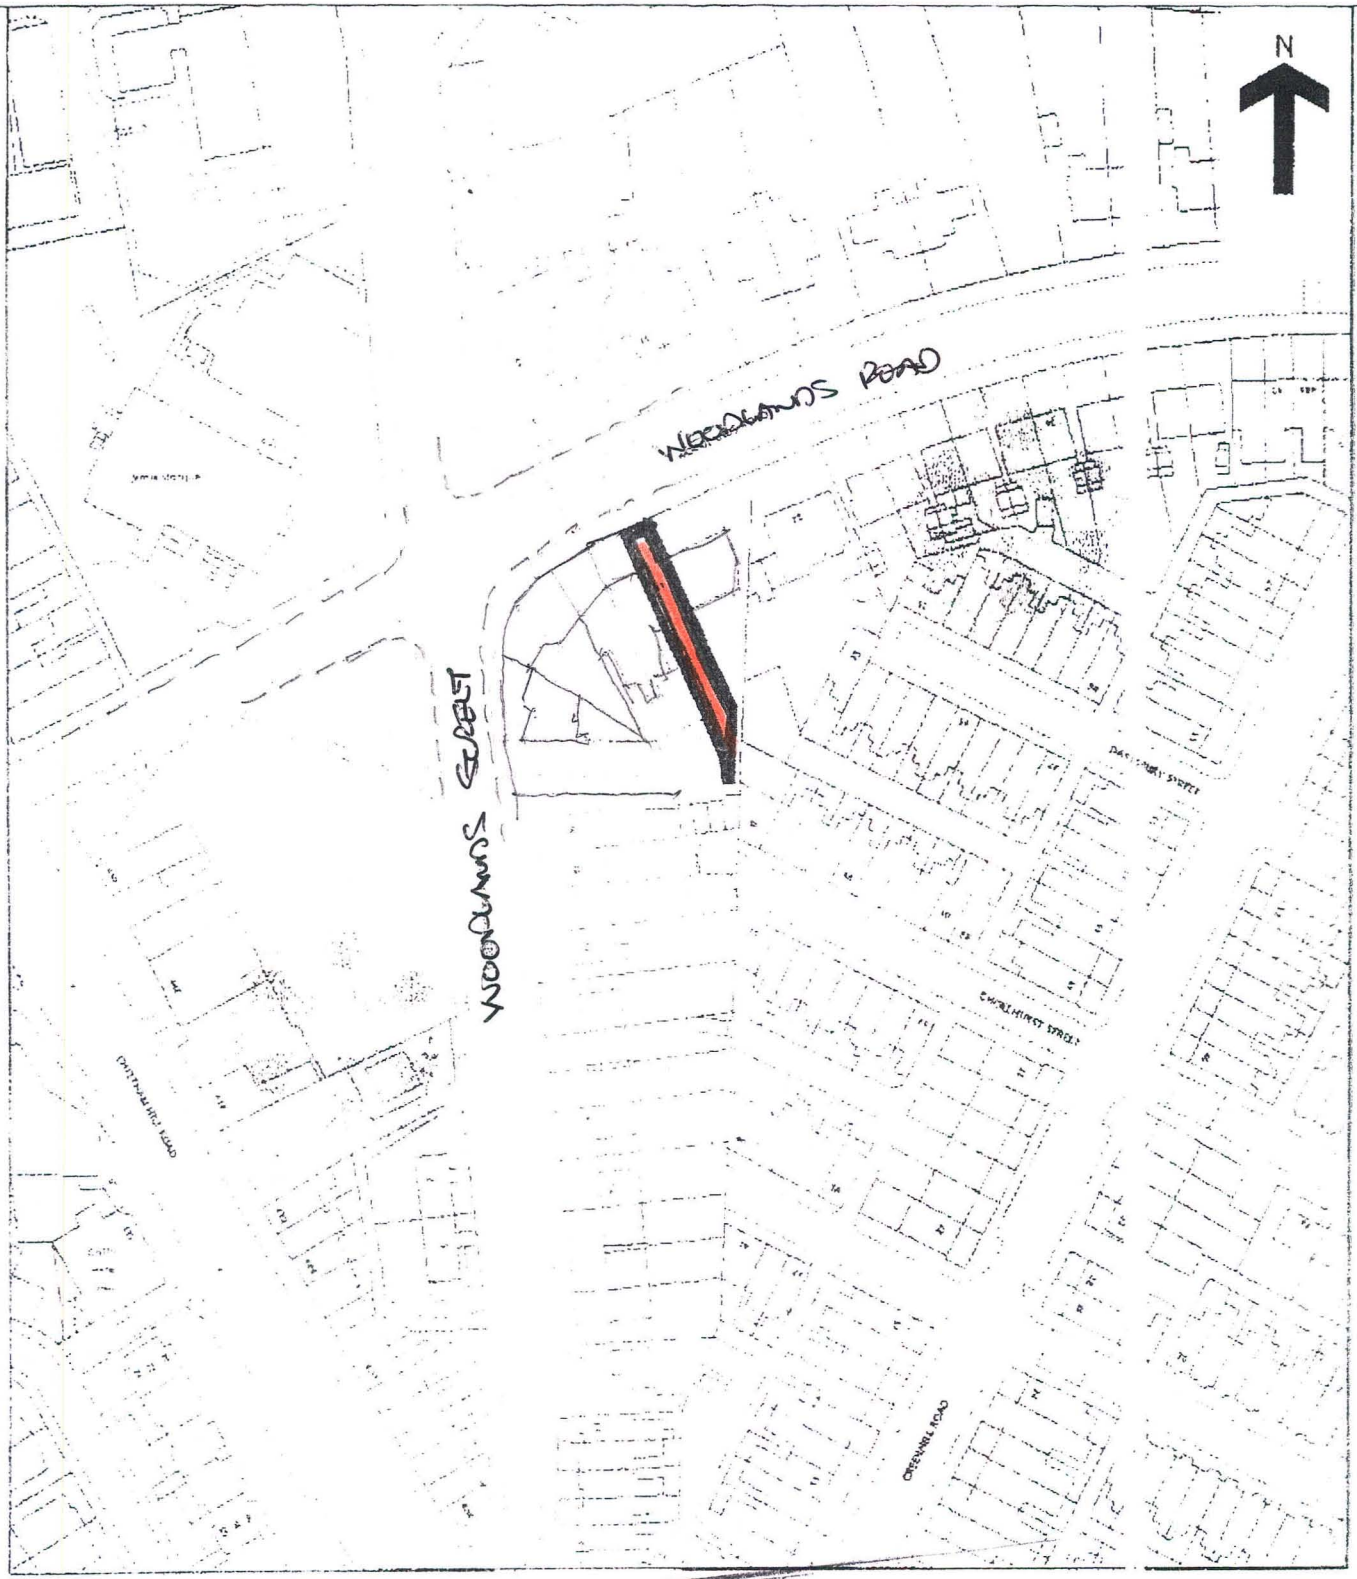

PLANS
BUILDING CON...
26 JUL 2012

BLOCK PLAN

Scale 1:1250