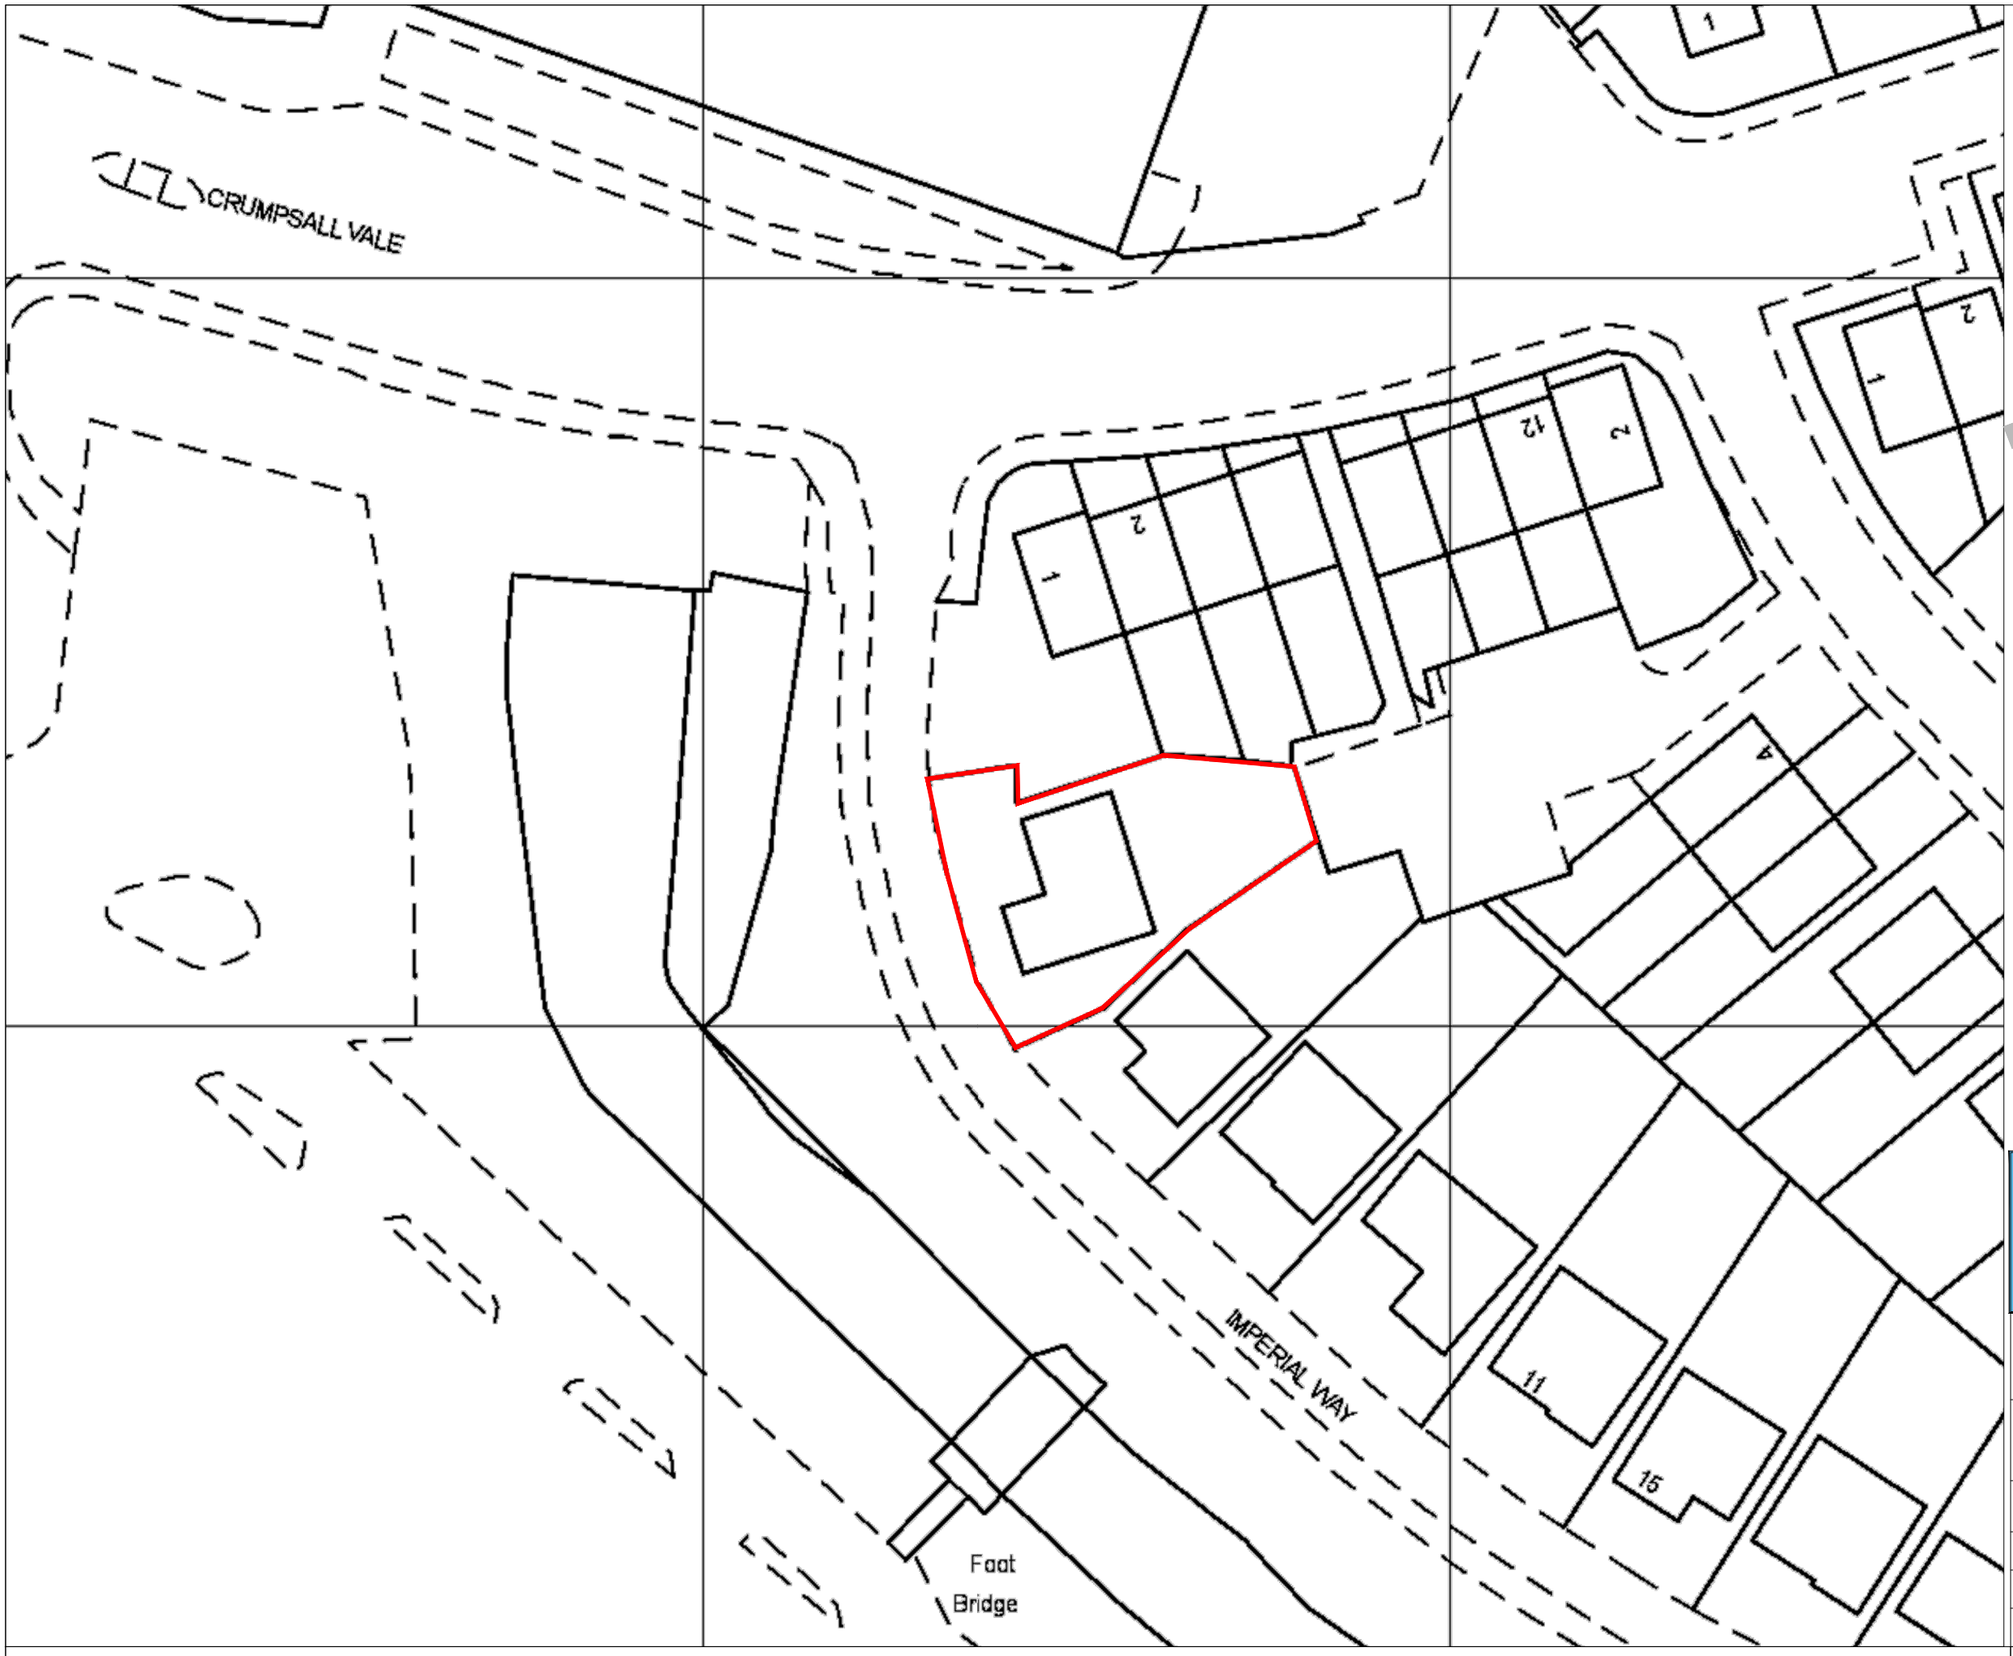

Existing drainage to be checked before construction commences and Architect informed of discrepancies from plans.

Contractors must check all dimensions on site and discrepancies to be reported immediately to the Architect before proceeding.

N

blu room architecture

Project:	3 Imperial Way Blackley Manchester
Drawing:	Location Plan
Project Ref: 13 - 32	Drawing No: 10
Scale: 1:500	
Drawn: I G	Revision: /
Date: May 2013	

t : 07760 364 894 - e : info@blurooomarchitecture.co.uk - w : www.blurooomarchitecture.co.uk - a : 2 Victoria Court Didsbury M20 1FR

THIS DRAWING IS COPYRIGHT: CONTRACTORS MUST CHECK ALL DIMENSIONS ON SITE, ONLY FIGURED DIMENSIONS ARE TO BE WORKED FROM. DISCREPANCIES MUST BE REPORTED IMMEDIATELY TO THE ARCHITECTS BEFORE PROCEEDING.